/Volumes/SOPHIE FRYKFORS 2/STUDIO HEKKEL/JOB LIST/SH_PROJECTS_2021/2113_1 OLD BARN WAY_SOUTHWICK_BRIGHTON_BN42 4NS/2113_CAD/2113_PLANNING_SUBMISSION.pln

Do not scale from this drawing for the purpose of construction. Work to indicated dimensions only. All dimensions to be confirmed on site. This drawing is to be read in conjunction with other drawings in this series and all relevant consultants drawings and documentation where applicable. This drawing has been produced for the specific client and project identified below and is not intended for use by any other person or for any other purpose other than indicated on this drawing. Please report any discrepancy on this drawing to studio HEKKEL for clarification. © studio HEKKEL Ltd

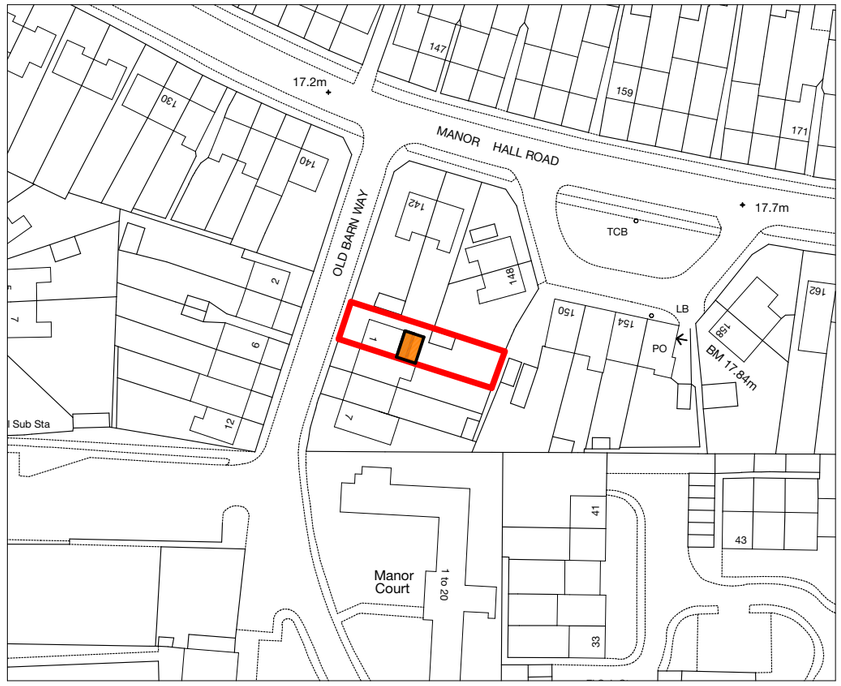

LOCATION PLAN 1:1250

0 10m 75m

1:1250 scale

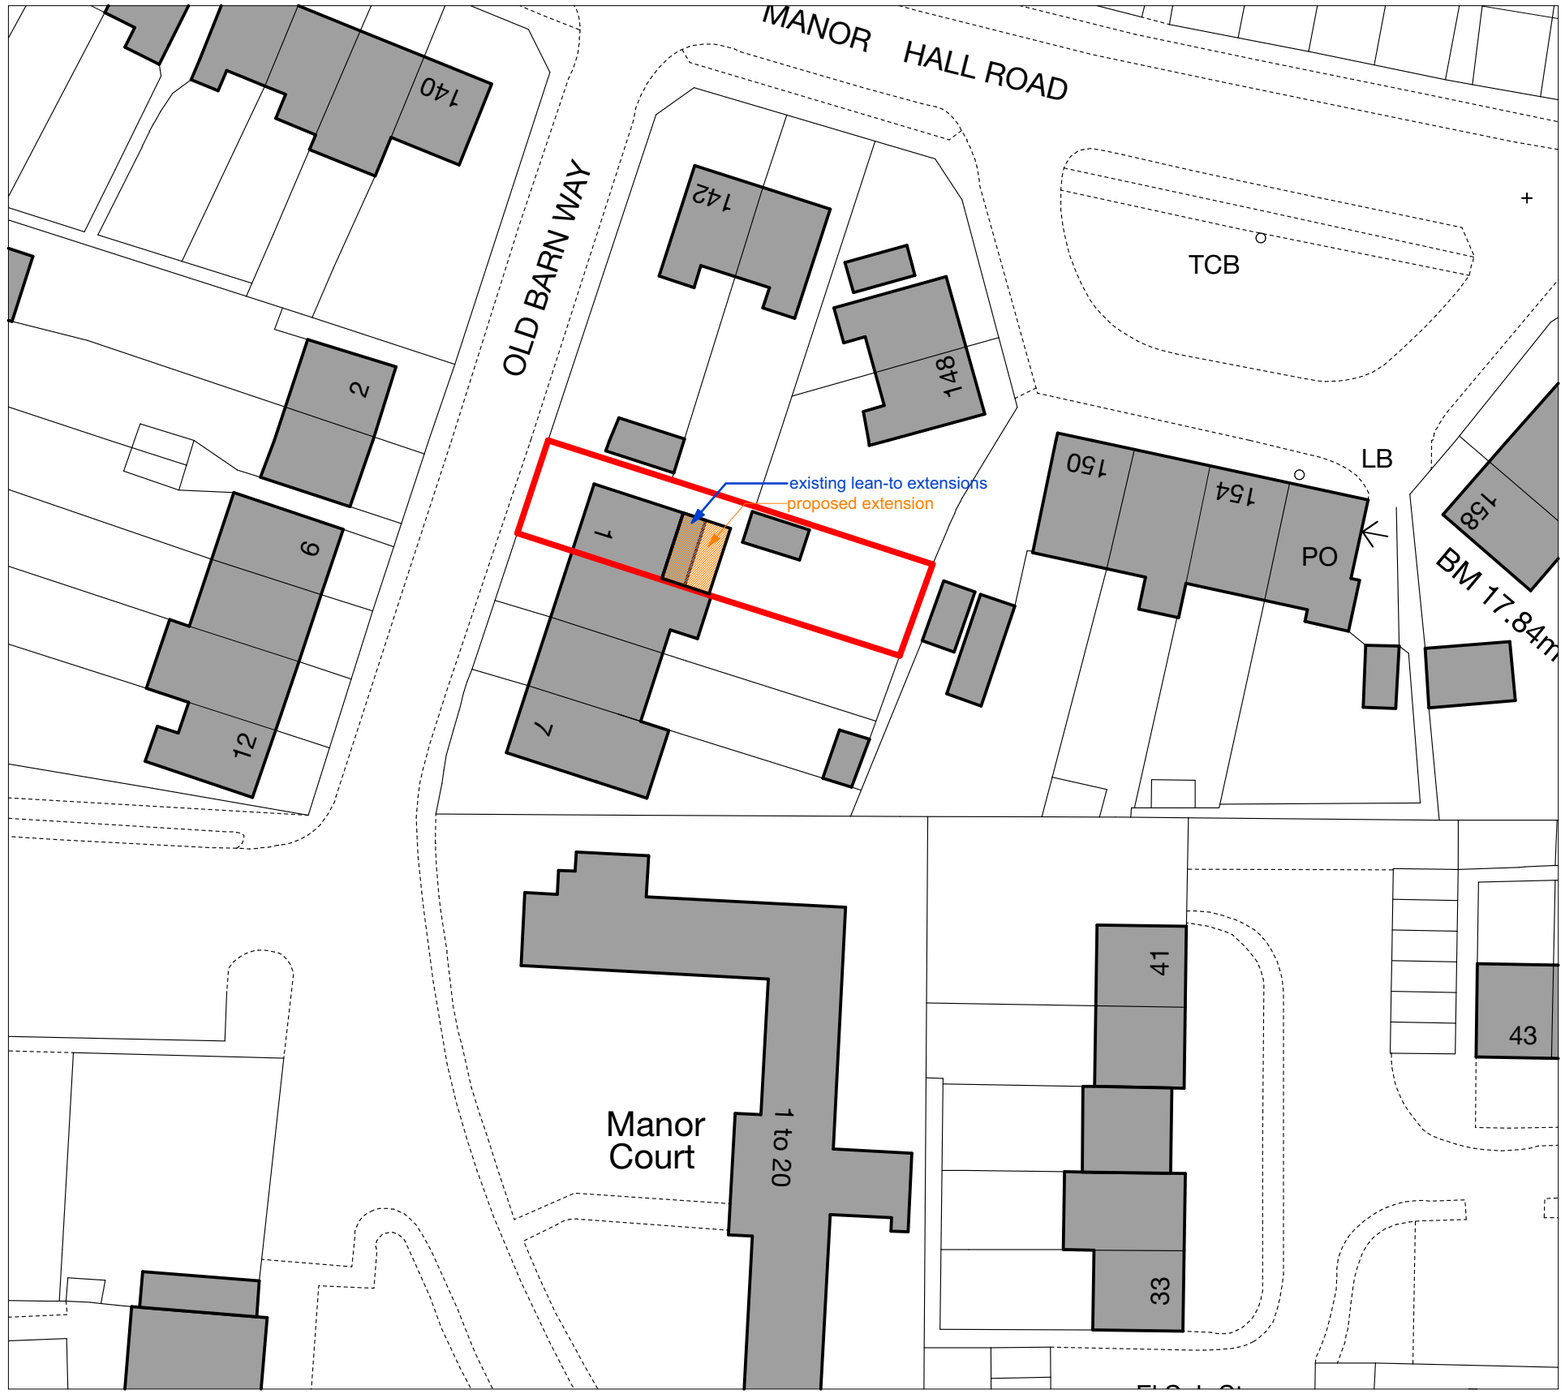

BLOCK PLAN 1:500

0 5m 30m

1:500 scale

studioHEKKEL
hello@studiohekkel.com | www.studiohekkel.com

Client	SCOTT MCKECHNIE	Project	1 OLD BARN WAY, SOUTHWICK, BRIGHTON, BN42 4NS	Status: FEASIBILITY
		Drawing Title	LOCATION & BLOCK PLAN	Date of Issue: 15/10/2021 · Scale: 1:1250, 1:500 @ A3

PROJECT - STAGE - DRAWING - REVISION

2113-F-001 A