Schedule of Materials

| | |
|---|---|
| Roof | : Slates |
| Elevations | : Render with colourwash finish |
| Windows | : Upvc |
| Doors | : Upvc |




Block Plan 1:100




Side Elevation

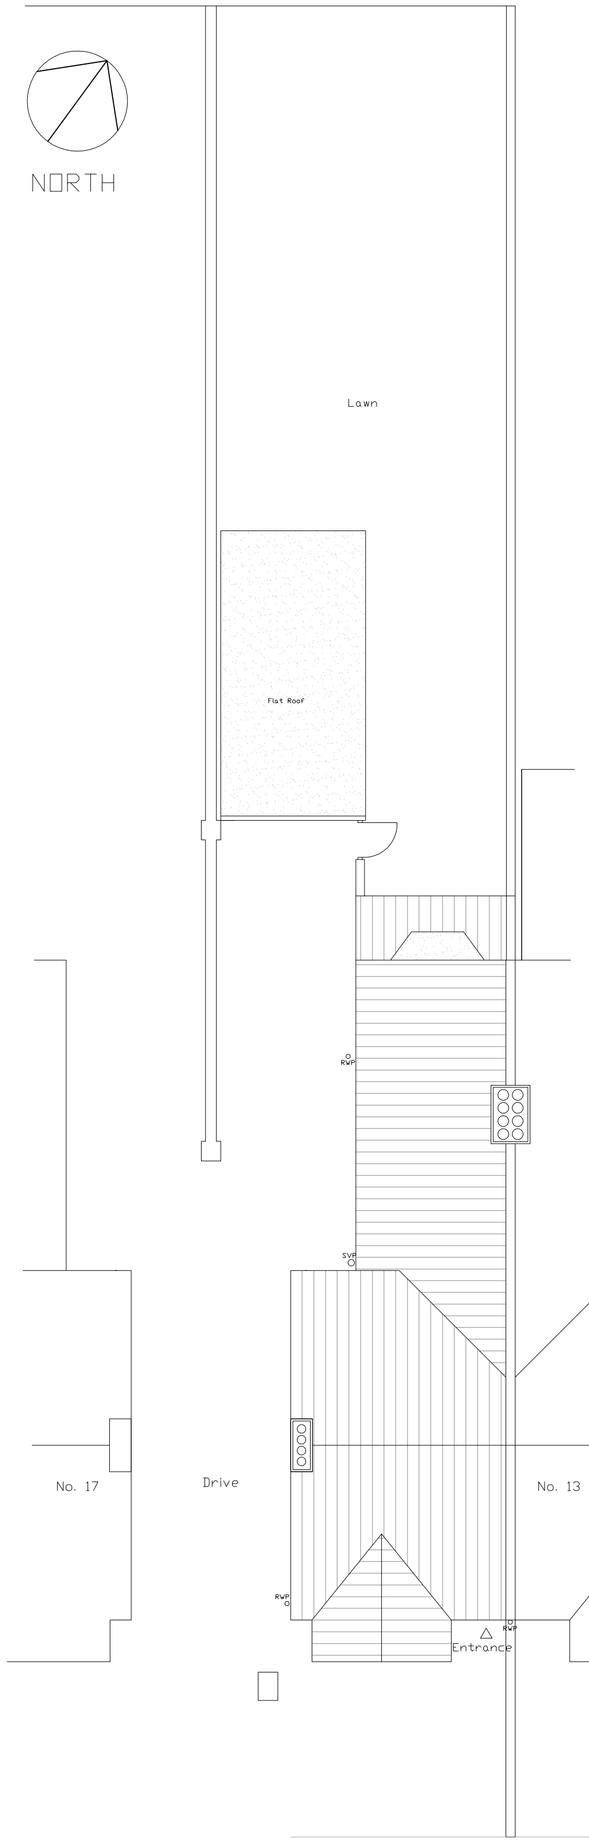

Rear Elevation



Front Elevation




Typical Cross Section

Scale 1:50 / 1:100

| 0 | 1m | 2m | 3m | 4m | 5m |
|---|---|---|---|---|---|
| | 2m | 4m | 6m | 8m | 10m |

Copyright of drawings, Colin Jessey Associates.

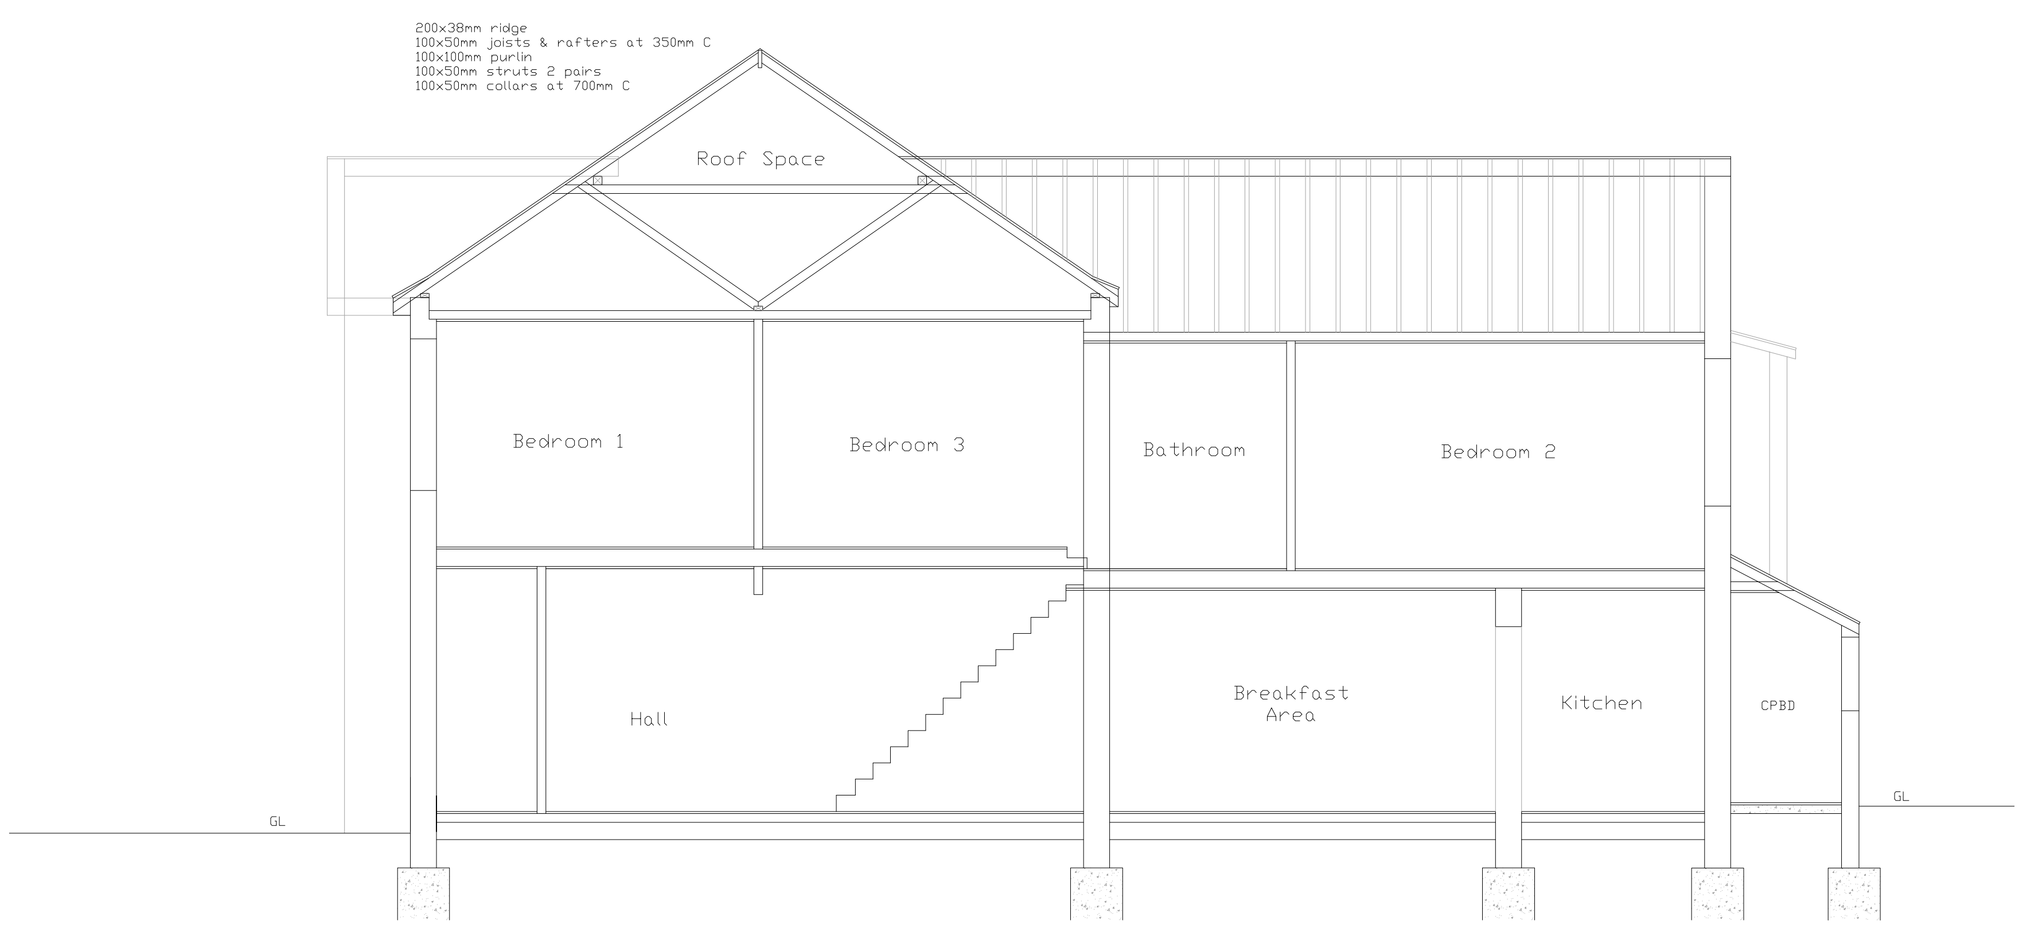COLIN JESSEY ASSOCIATES
47 Sullington Gardens, Findon Valley, Worthing, BN14 0HS Tel. 01903 877724 www.colinjessey.co.uk

| | | | | | |
|---|---|---|---|---|---|
| Client | Mr & Mrs A Whitmill | | | | Paper Size A1 |
| Contract | Loft Conversion | | | | |
| At | 15 Victoria Road, Southwick, BN42 4DJ | | | | |
| Title | Survey Block Plan, Cross Section & Elevations | | | | |
| DWG. No. | 231.12.02 | Scale: | 1:50 & 1:100 | Date: 22.03.12 | Drawn By: S.D |
| Rev. | | | | | |
| Details. | | | | | Date: |
| Details. | | | | | |
| Details. | | | | | |