Schedule of Materials

Roof	: Grey Slates
Flat Roof Dormer	: Grey mineral felt
Dormer cheeks	: Slates
Elevations	: Render with colourwash finish
Windows	: Upvc
Doors	: Upvc

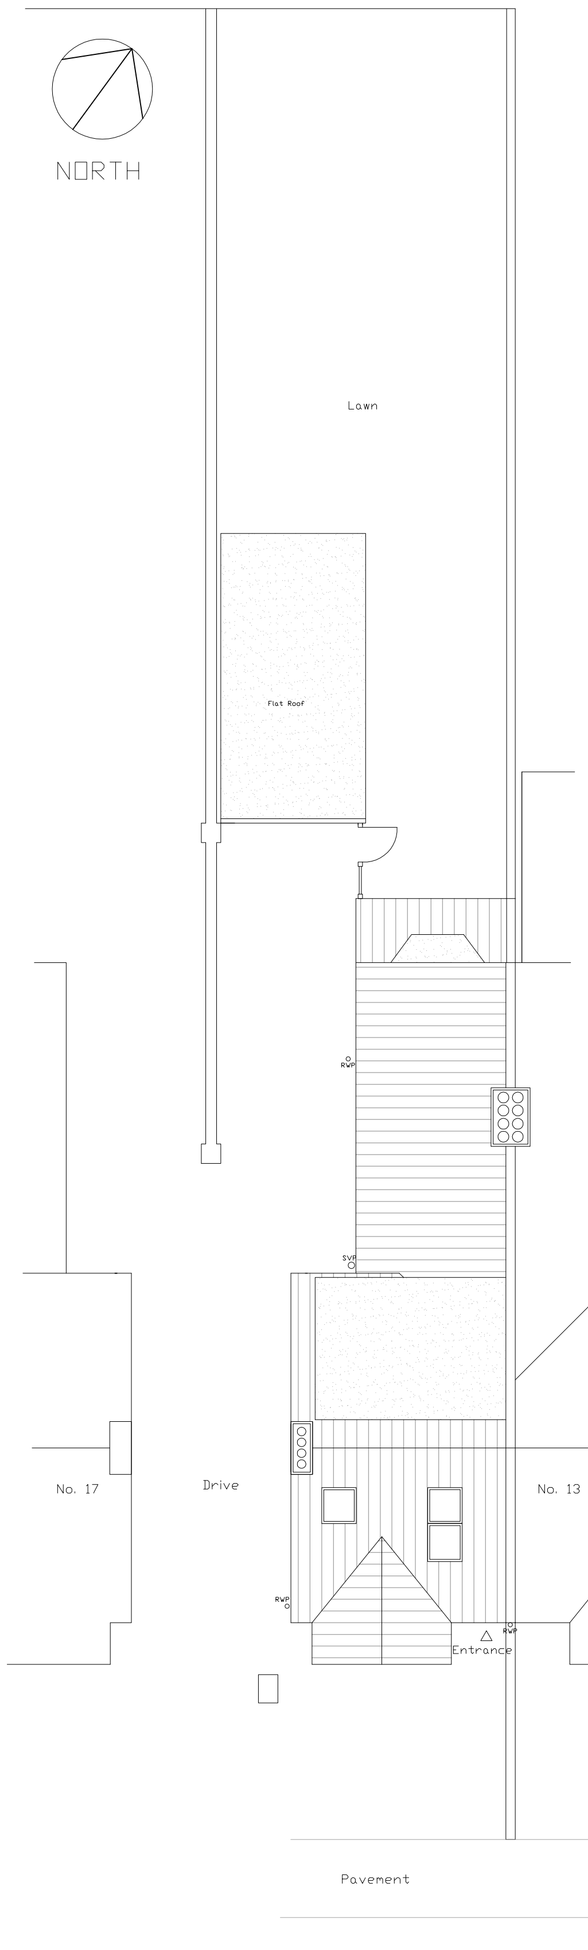

Block Plan 1:100

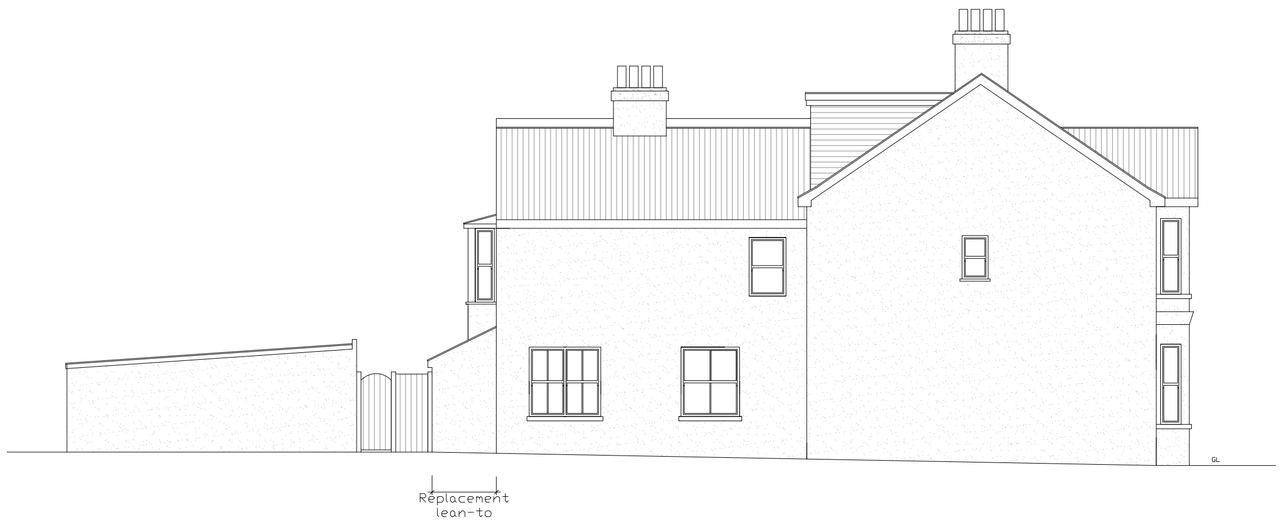

Side Elevation



Rear Elevation



Front Elevation

Typical Cross Section

Scale 1:50 / 1:100

0 1m 2m 3m 4m 5m
2m 4m 6m 8m 10m

Copyright of drawings, Colin Jessey Associates.

COLIN JESSEY ASSOCIATES
47 Sullington Gardens, Findon Valley, Worthing, BN14 0HS Tel. 01903 877724 www.colinjessey.co.uk

Client	Mr & Mrs A Whitmill				Paper Size A1
Contract	Loft Conversion				
At	15 Victoria Road, Southwick, BN42 4DJ				
Title	Proposed Block Plan, Cross Section & Elevations				
DWG. No.	231.12.04	Scale: 1:50 & 1:100	Date: 10.04.12		Drawn By: S.D
Rev.					
Details.					Date:
Details.					
Details.					