

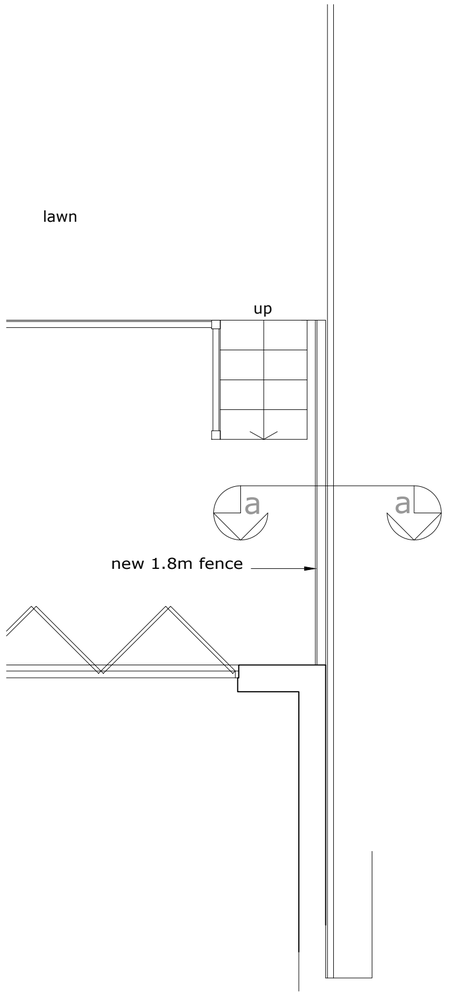


proposed ground floor plan 1:50

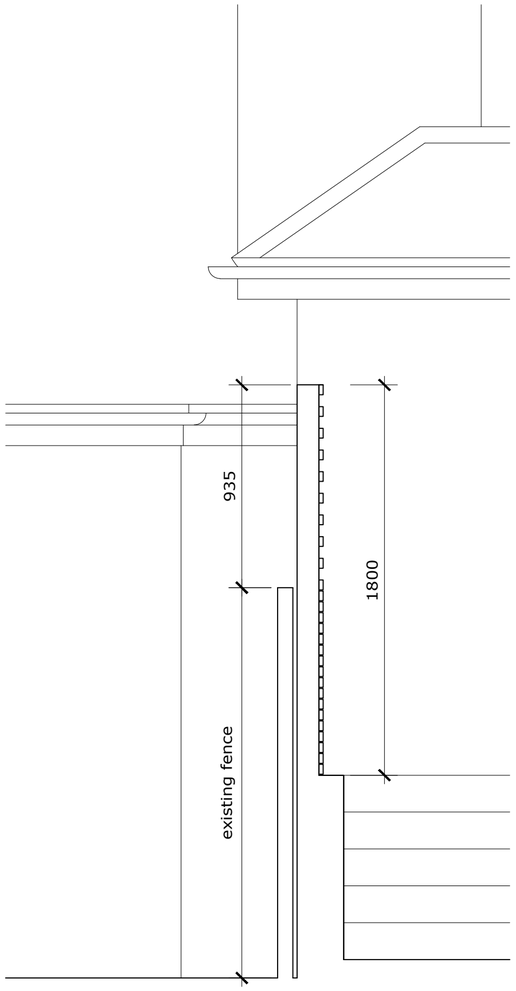

proposed section a-a 1:20

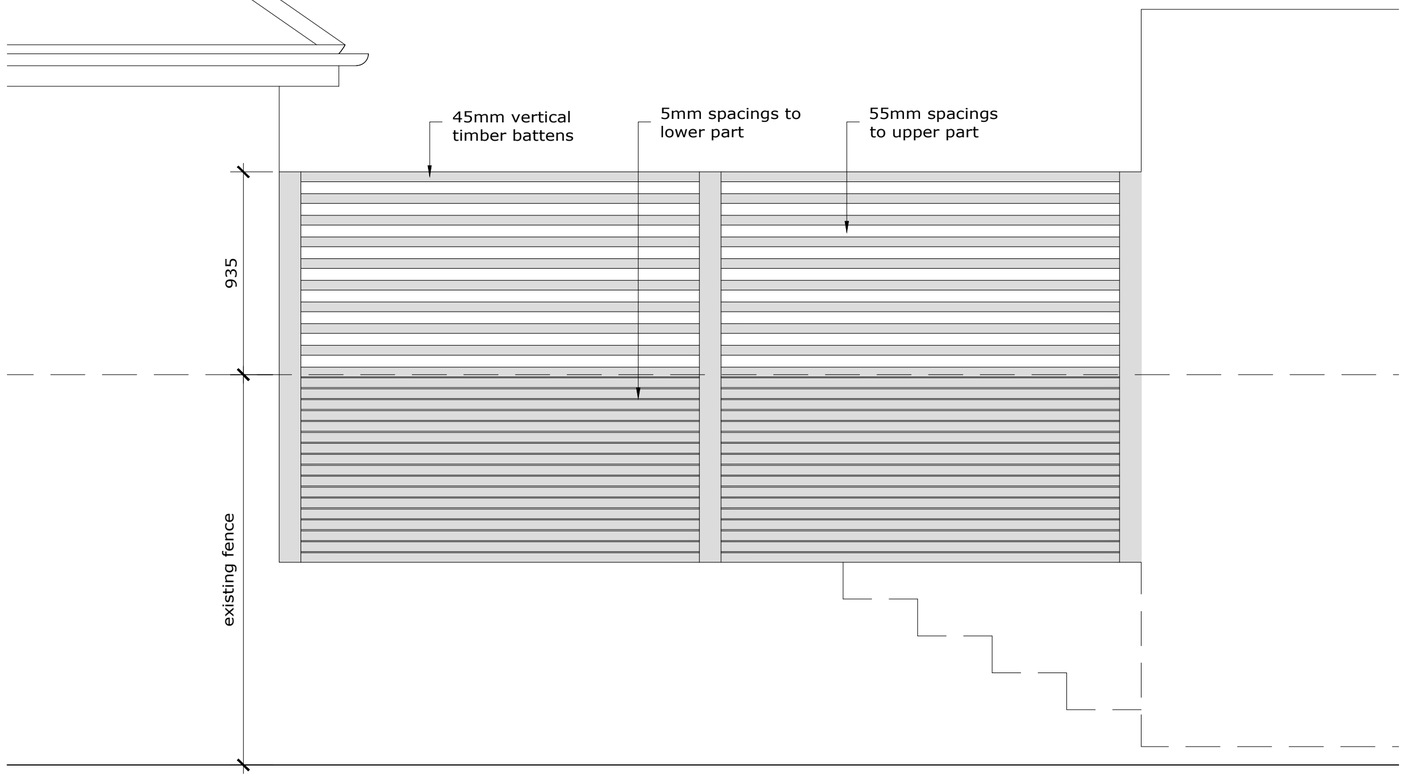

proposed west elevation 1:20
(from neighbours side)

Rev:	Description:	By:	Date:

darby architectural
www.darby-archi.com
hello@darby-archi.com

Client:
Mr and Mrs Shoebridge

Site/Project:
44 Hill Farm Way
Southwick
West Sussex
BN42 4YH

Drawing Title:
Fence Details

Scale:	Paper Size:	Date:	Drawn:
In DWG	A2	20.01.2021	B Garrish

Project No:	Drawing No:	Revision:
0284.A	01	

1:20 0 1 2 3 4 5m

1:50 0 1 2 3 4 5 6 7 8 9 10m