ALL NEW MATERIALS TO BE CAREFULLY SELECTED TO MATCH EXISTING.

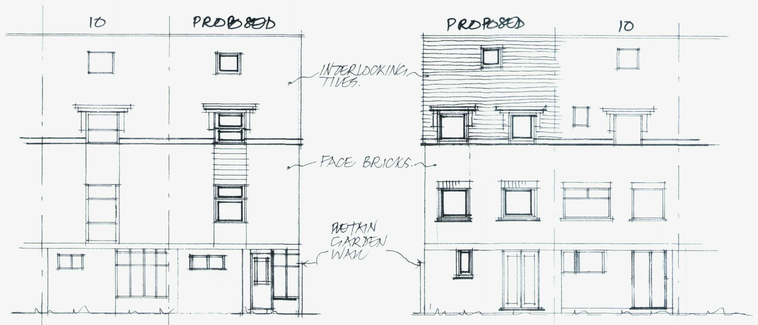

FRONT ELEVATION.

REAR ELEVATION.

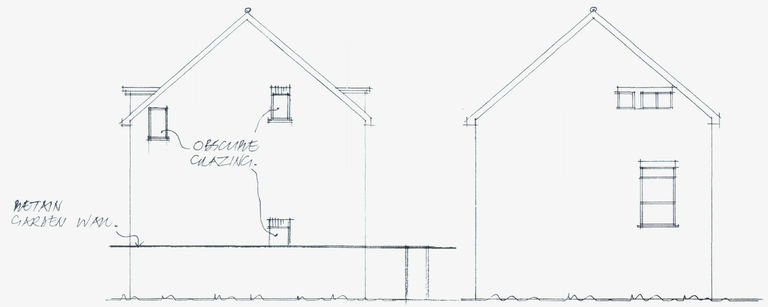

SIDE ELEVATION - PROPOSED

SIDE ELEVATION - EXISTING.

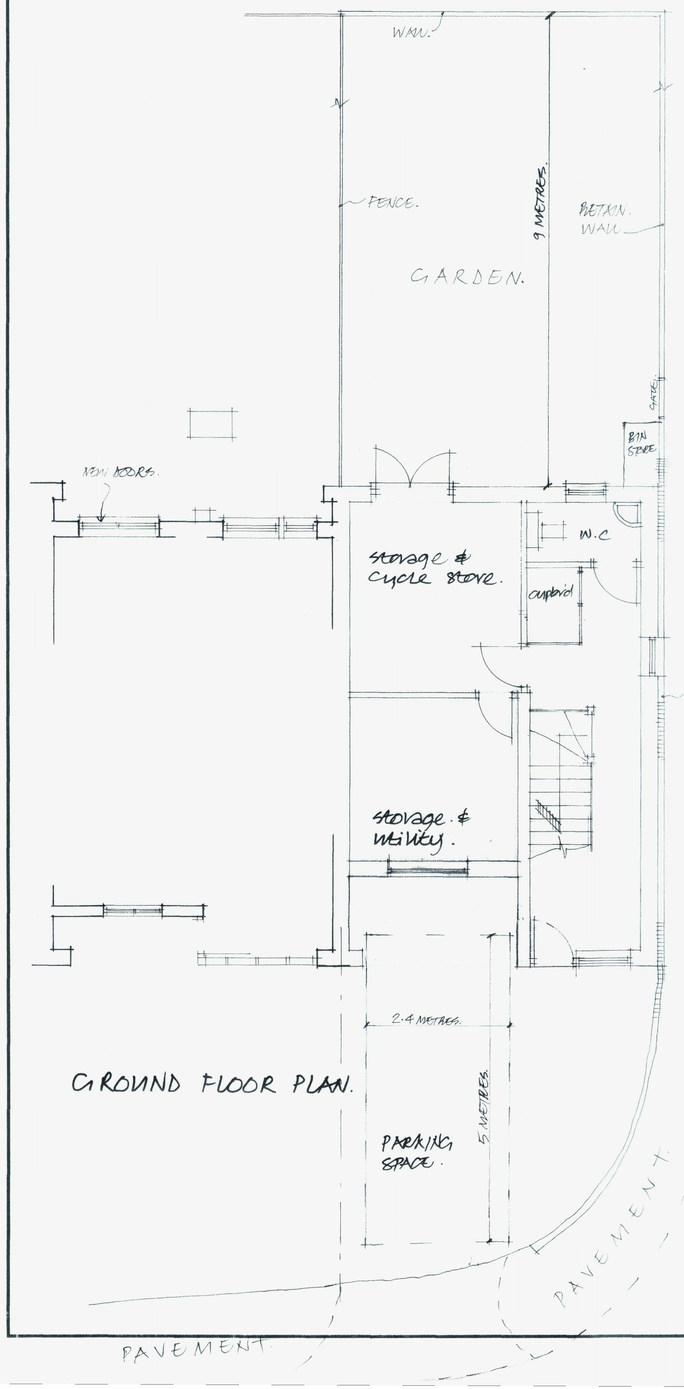

GROUND FLOOR PLAN.

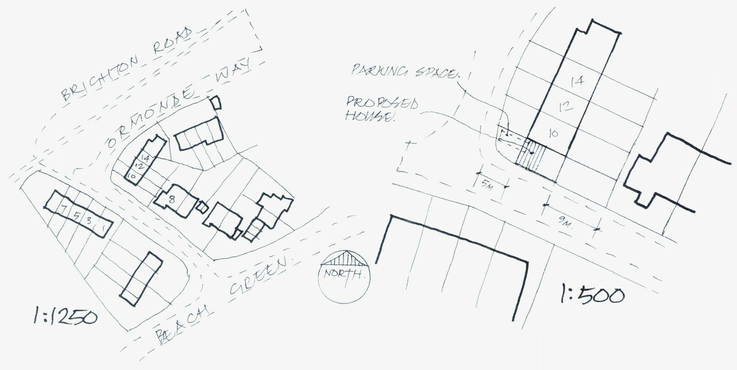

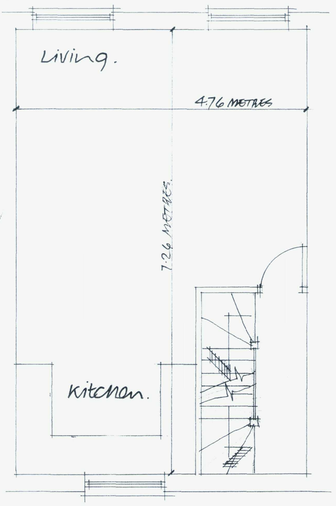

FIRST FLOOR PLAN.

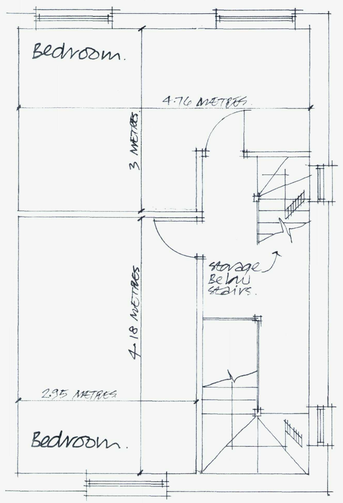

SECOND FLOOR PLAN.

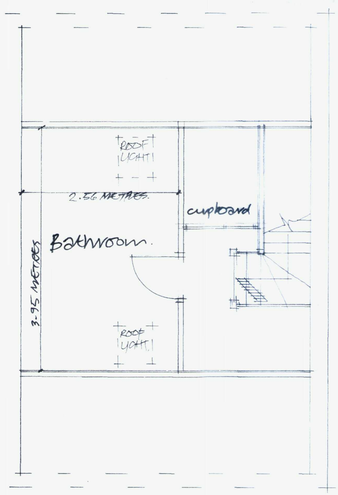

THIRD FLOOR PLAN.

Notes:

All Dimensions must be checked on site and not scaled from this drawing

Contractor and client are reminded of their obligation under the Party Wall Act. If in doubt ask.
Contractor is to confirm all below ground drain run direction and invert levels.

ADUR & WORTHING PLANNING SERVICES
PLAN AWDM/1947/17
DATE VALID 31 JAN 2018

AMENDMENT

	Date	Revisions
C	JAN 2018	PLANNING REVISIONS
B	DEC 2017	PLANNING REVISIONS.
A	DEC 2017	CLIENT REVISIONS.

copyright

TIM CORDING
Architectural and Planning Services
3 Whitethorn Drive,
Brighton BN1 5LH
Tel: 07766647320

Client
MRS. S. MC CARTHY.

Job Title
PROPOSED HOUSE.

Drawing Title
10 ORMONDE WAY.
SHOREHAM-BY-SEA.
WEST SUSSEX.

Scale 1:50 & 1:100

Date NOV. 2017 | Drawn by

Drg.No. | Rev

Paper Size A1