


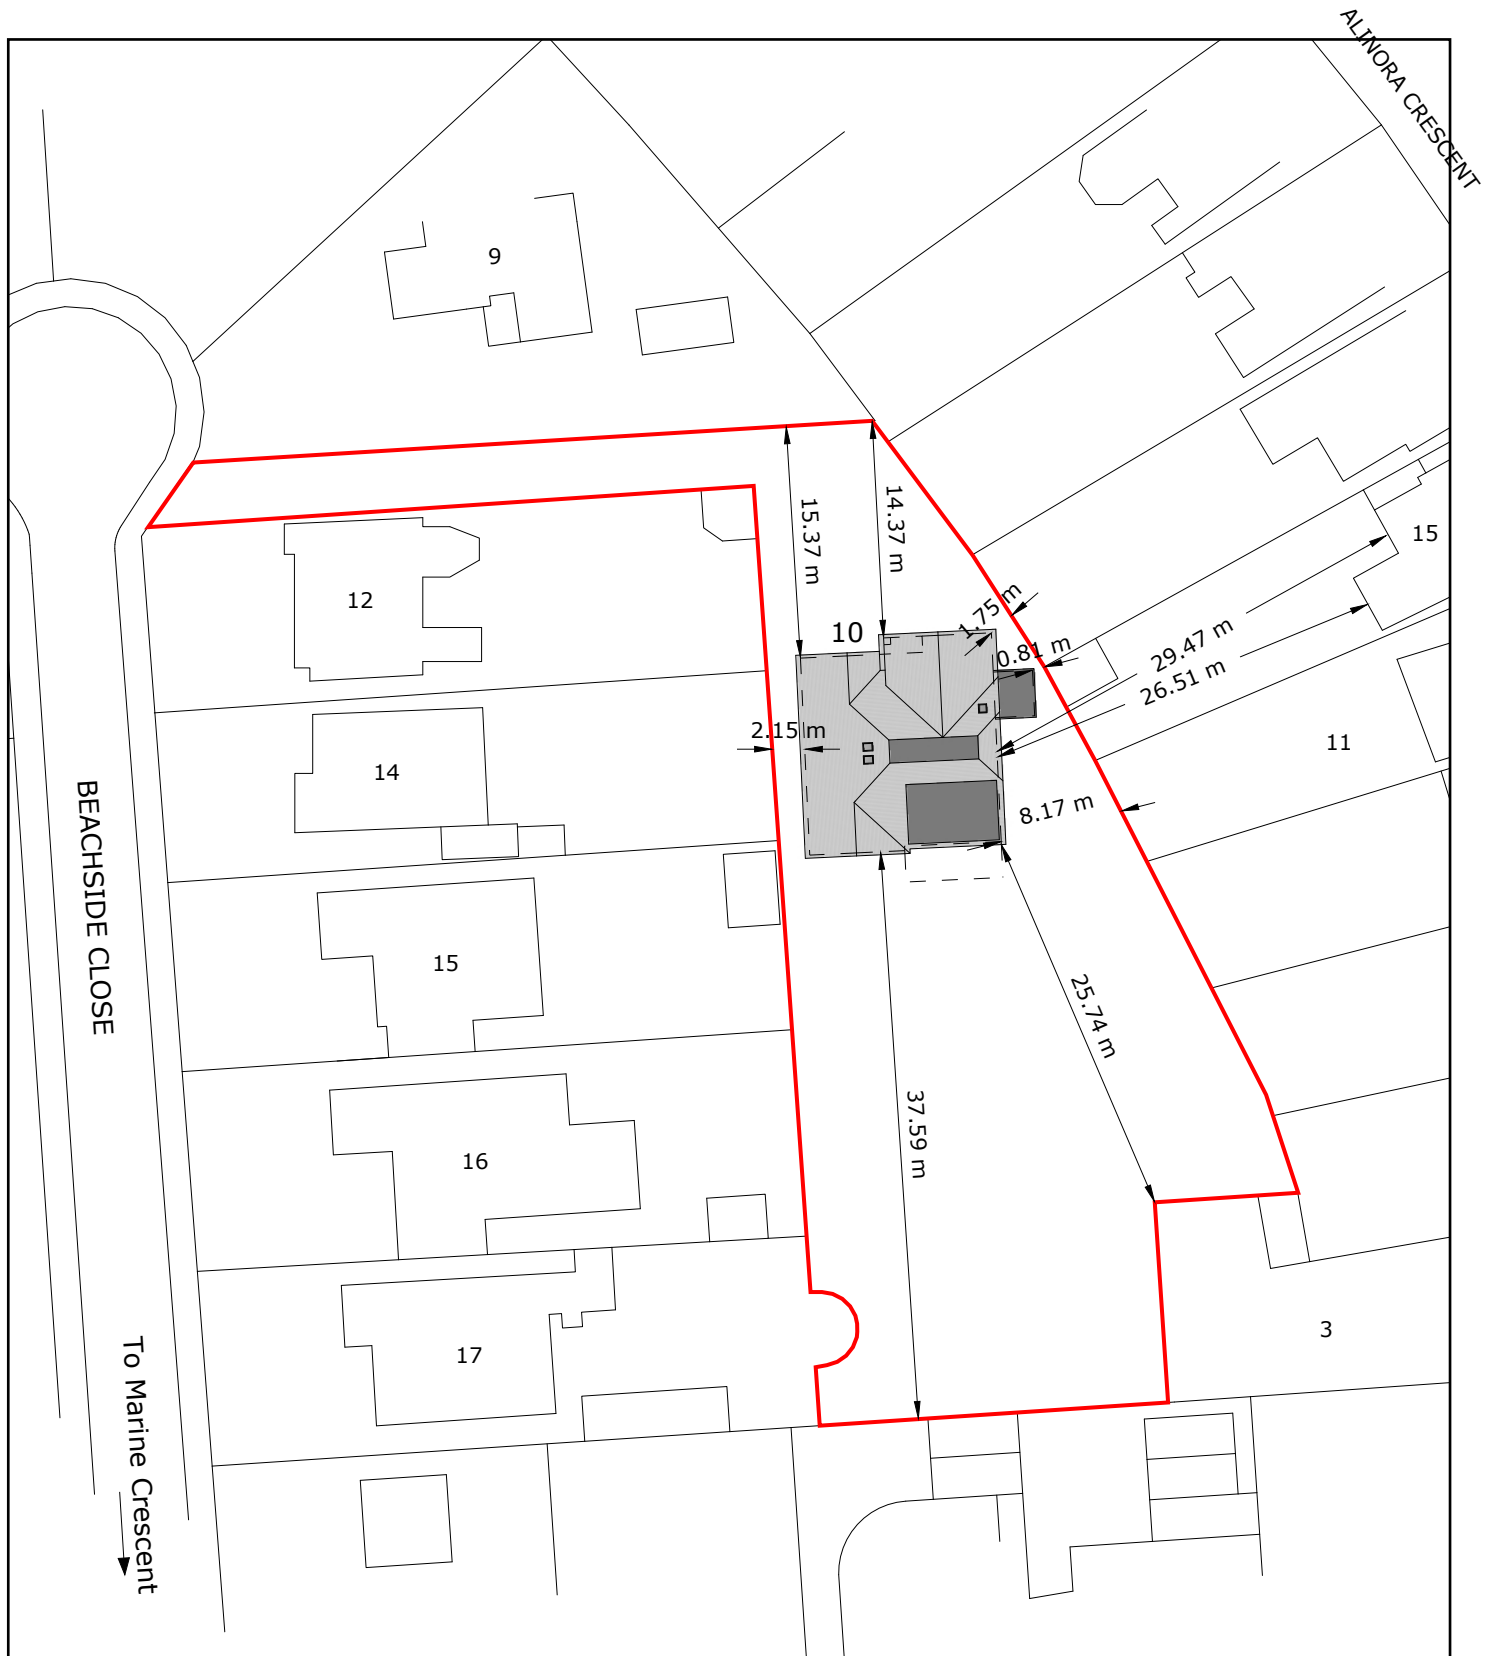

BLOCK PLAN - PROPOSED . SCALE 1:500 @ A4

10 BEACHSIDE CLOSE
GORING-BY-SEA
WORTHING
WEST SUSSEX
BN12 4JQ

DRWG No: DS/ MILNESLOFT/ 03

28/ 04/ 2026

