


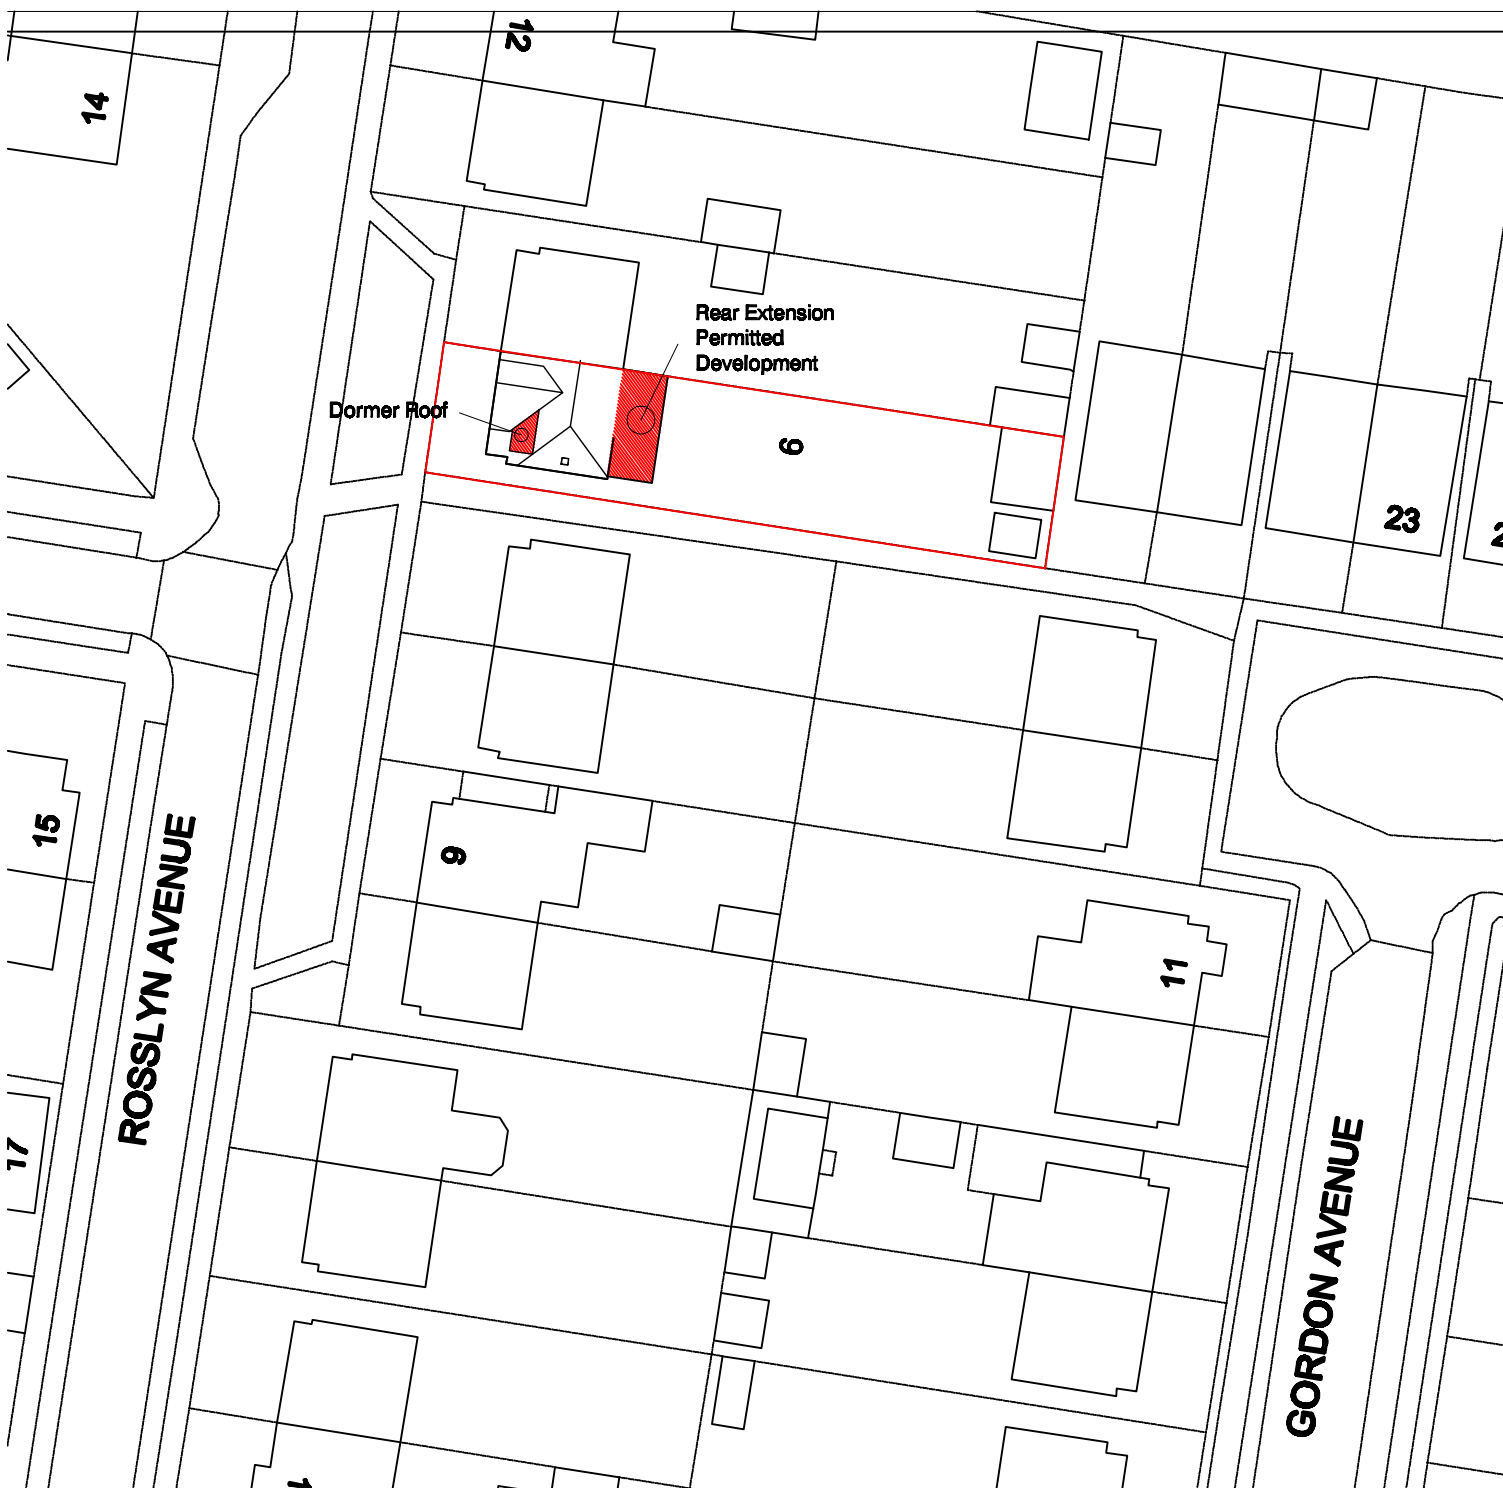

Drawing Title
Block Plan

Address:
9 Rosslyn Avenue, Shoreham by Sea
BN43 6WJ

Scalebar : (Metres) 1:500

0 25 50

© Copyright 2026