

ADUR & WORTHING PLANNING SERVICES	
PLAN	AWDM/ 0464/13
DATE VALID	– 9 AUG 2013

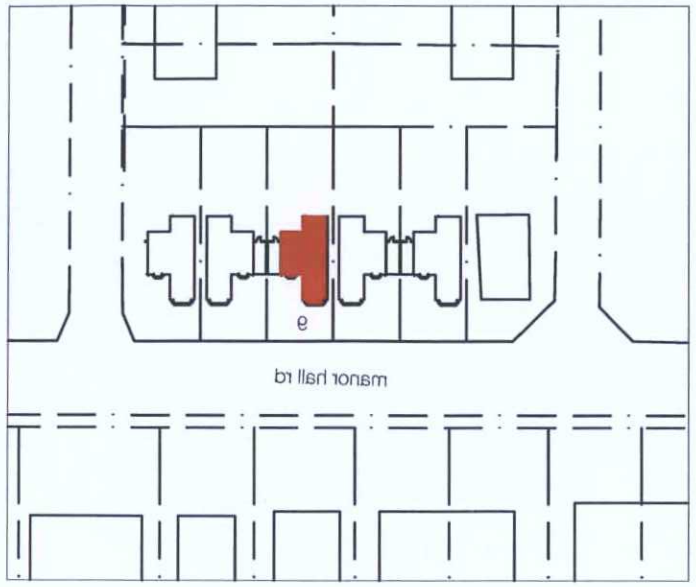

Location PLAN 1:1250

1:1250 Scale Bar
10m 20m 30m 40m 50m

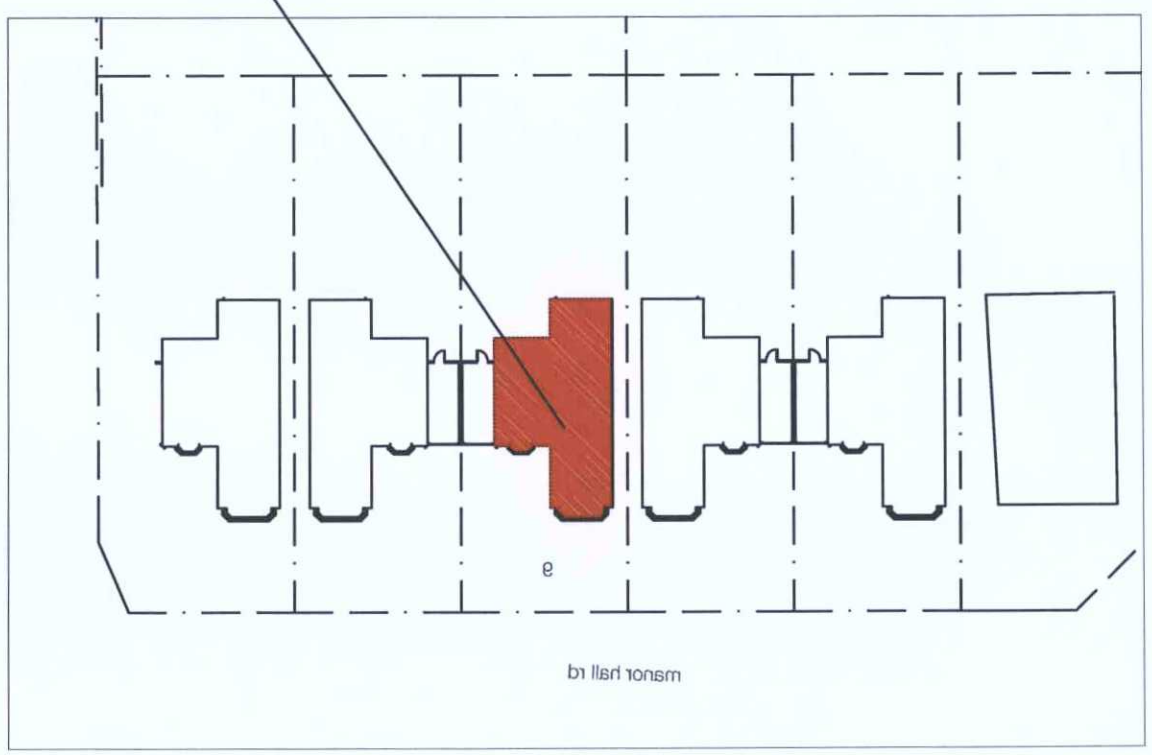

BLOCK PLAN 1:500

1:500 Scale Bar
10m 20m 30m 40m

Note: All dimensions to be checked on site.

Client: p daventry	
Scale: 1:500, 1:1250 @ A3 paper size	
Date: 02/07/2013	Drawn: BJW
Drg. No. 04	Rev'n

Project:
Proposed roof conversion at:
9 Manor Hall Rd
southwick
Sussex

Title:
BLOCK PLAN

Copyright of:
Architectural & Planning Services
15 West Street
Shoreham By Sea
West Sussex
BN43 5WF
01273 441009
07856899101
e-mail: benw@bjwarchitectural.co.uk
website: bjwarchitectural.co.uk
BJW