

ADUR & WORTHING PLANNING SERVICES
PLAN AWDM/ 0964/13
DATE VALID - 9 AUG 2013

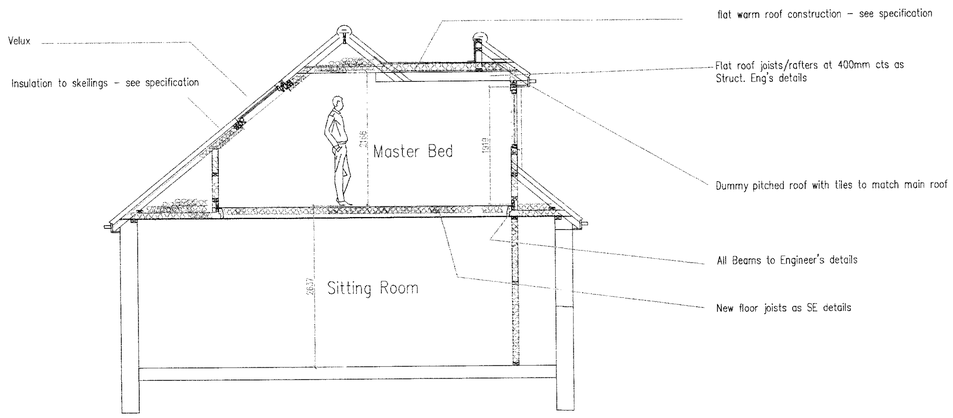

SECTION A-A

1m 2m 3m 4m 5m 6m 7m 8m 9m 10m RWP

1:50 Scale Bar

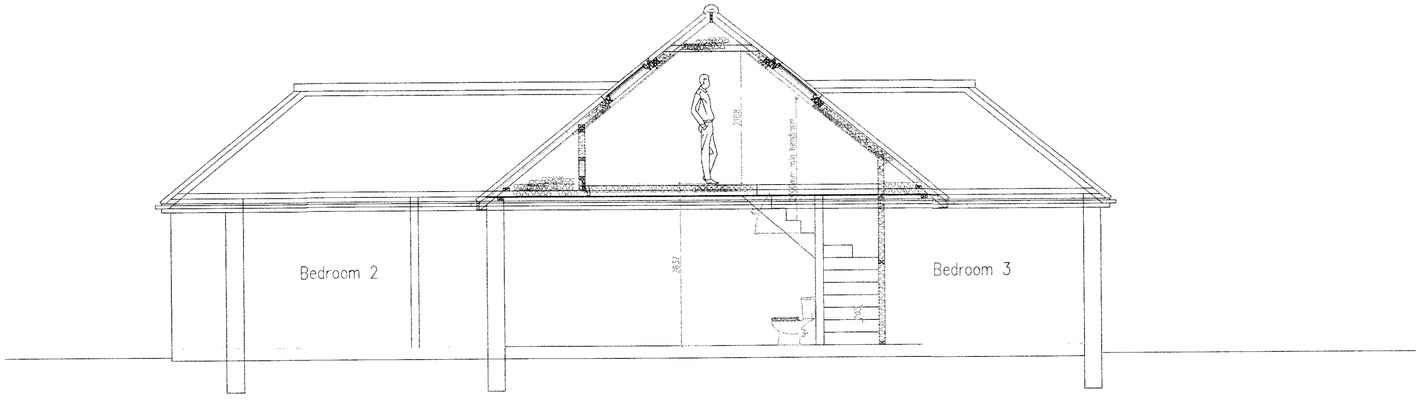

SECTION B-B

1m 2m 3m 4m 5m 6m 7m 8m 9m 10m RWP

1:50 Scale Bar

DO NOT SCALE FROM THIS DRAWING EXCEPT FOR PLANNING AS PHOTOCOPIES WILL BE SUBJECT TO DISTORTION
DRAWINGS TO BE READ IN CONJUCTION WITH ALL OTHER ARCHITECTS & STRUCTURAL ENGINEER'S CONTRACT DRAWINGS & SPECIFICATIONS.
ANY DISCREPANCIES MUST BE BROUGHT TO THE ATTENTION OF THE ARCHITECT IMMEDIATELY.
THE CONTRACTOR MUST VERIFY ALL DIMENSIONS BY SITE MEASUREMENT BEFORE ORDERING MATERIALS OR MANUFACTURING COMPONENTS.
SUBSTITUTE MATERIALS & PRODUCTS TO THOSE NAMED WILL BE ACCEPTABLE IF PROVEN TO BE OF EQUAL OR HIGHER PERFORMANCE AND NOT IN CONFLICT WITH OTHER ELEMENTS.

Project:

Proposed Conversion
Of Roofspace At:
9 Manor Hall Road
Southwick
Sussex
BN42 4NA

Drawing title:

Sections As Proposed

Client: Philip Daventry

© Copyright of:
Architectural & Planning Services
15 West Street
Shoreham By Sea
West Sussex
BN43 5WF
BJW
01273 441009
07856899101
e-mail: benw@bjwarchitectural.co.uk
website: bjwarchitectural.co.uk

Scale:	Paper size:
1:100 1:50	A1
Date: 8.6.2013	Drawn: BJW
Drg. No. 03	Revn