
EXAMPLE OF PLAN
FOR VEHICULAR CROSSING AND HARDSTANDING
(Graph paper can be used)

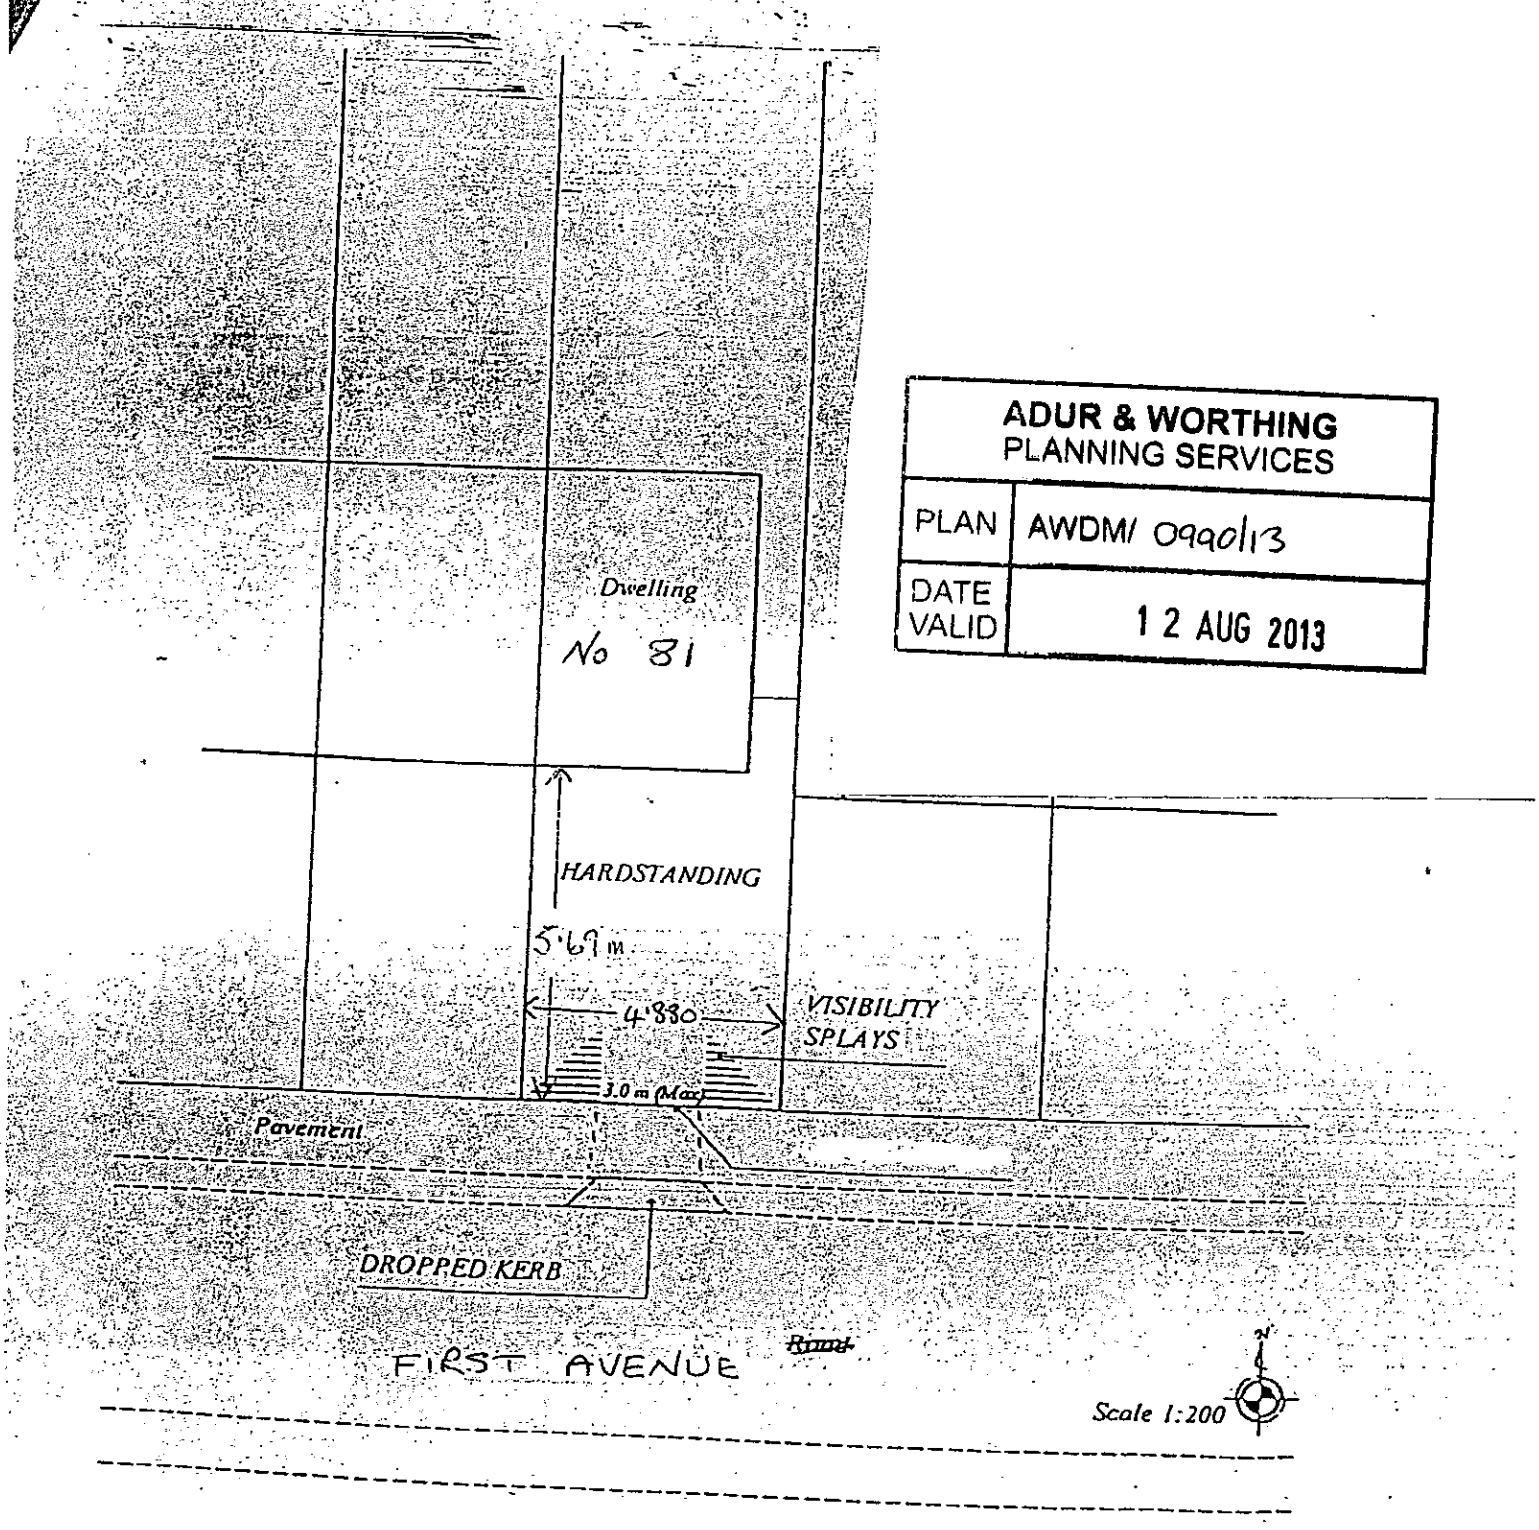

ADUR & WORTHING PLANNING SERVICES	
PLAN	AWDM/ 0990/13
DATE VALID	12 AUG 2013

VISIBILITY SPLAYS (SHOWN HATCHED) 2m × 2m. CROSSOVER SHOULD NOT EXCEED 3.0 metres MAXIMUM WIDTH. HARDSURFACED PARKING AREA IN FRONT GARDEN SHOULD HAVE A MINIMUM LENGTH OF 4.8 metres.

HARDSTANDING AND ACCESS to this property WILL BE IDENTICAL to BOTH ADJOINING PROPERTIES.