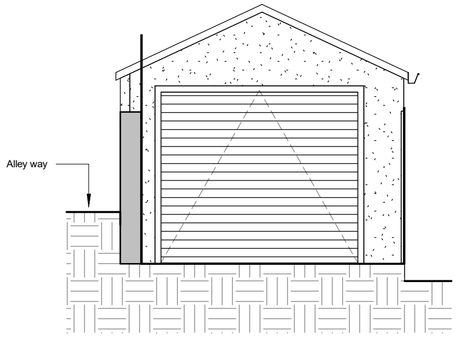

3 ELEVATION FACING EAST
1 : 50

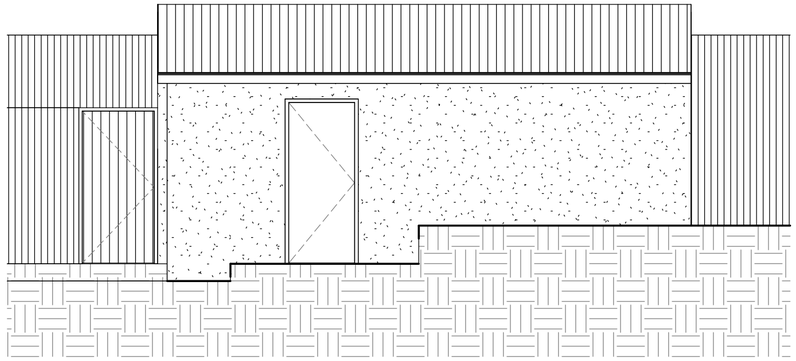

4 ELEVATION FACING NORTH
1 : 50

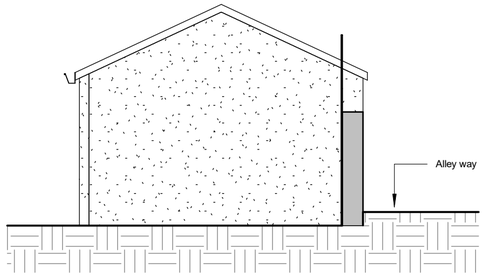

5 ELEVATION FACING WEST
1 : 50

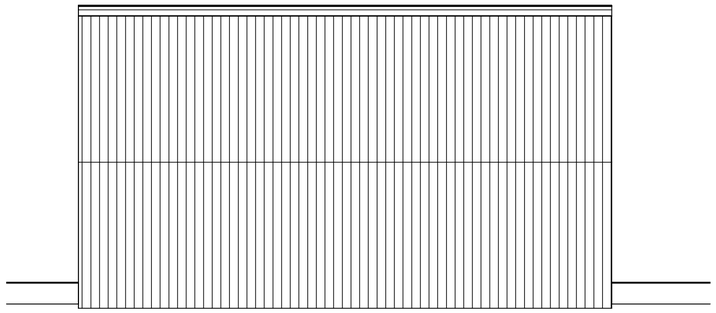

6 ELEVATION FACING SOUTH
1 : 50

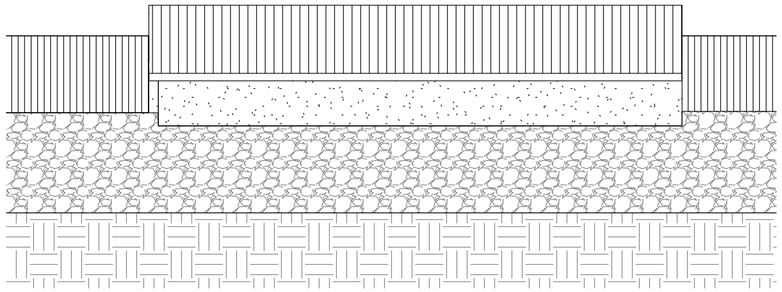

2 ROOF PLAN
1 : 50

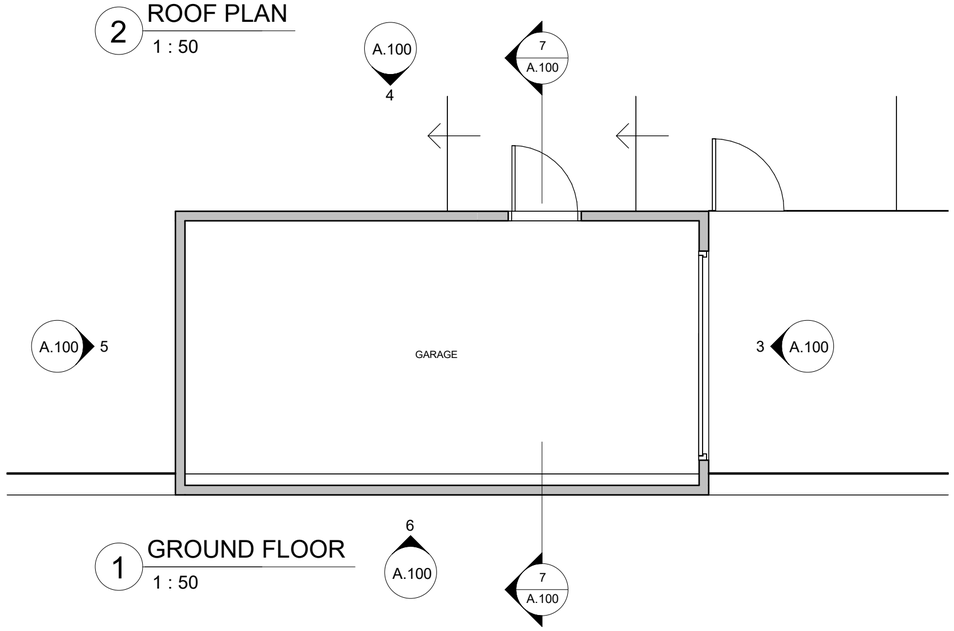

1 GROUND FLOOR
1 : 50

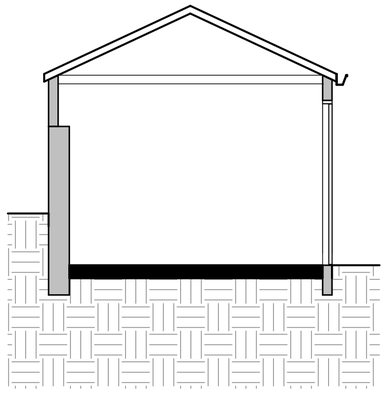

7 SECTION A
1 : 50



VISUAL SCALE 1:50 @ A2

Rev	Description	Date

KRONA DESIGN
ARCHITECTURAL DESIGN & DRAFTING
4 Union Place | Worthing | BN11 1LG
info@kronadesign.co.uk | kronadesign.co.uk
Tel: 01903 256150 Mob: 07827 994111

PROJECT
Garage Conversion

ADDRESS
42 Grinstead Lane
Lancing
West Sussex

TITLE
As Existing

CLIENT
Mr. Tennant

DRAWN	STATUS	DATE
JLB	Design	28/11/23

SCALE (@ A2)	PROJECT NUMBER
1 : 50	KD.1522

DRAWING NUMBER	REV
A.100	A

© KRONA DESIGN