



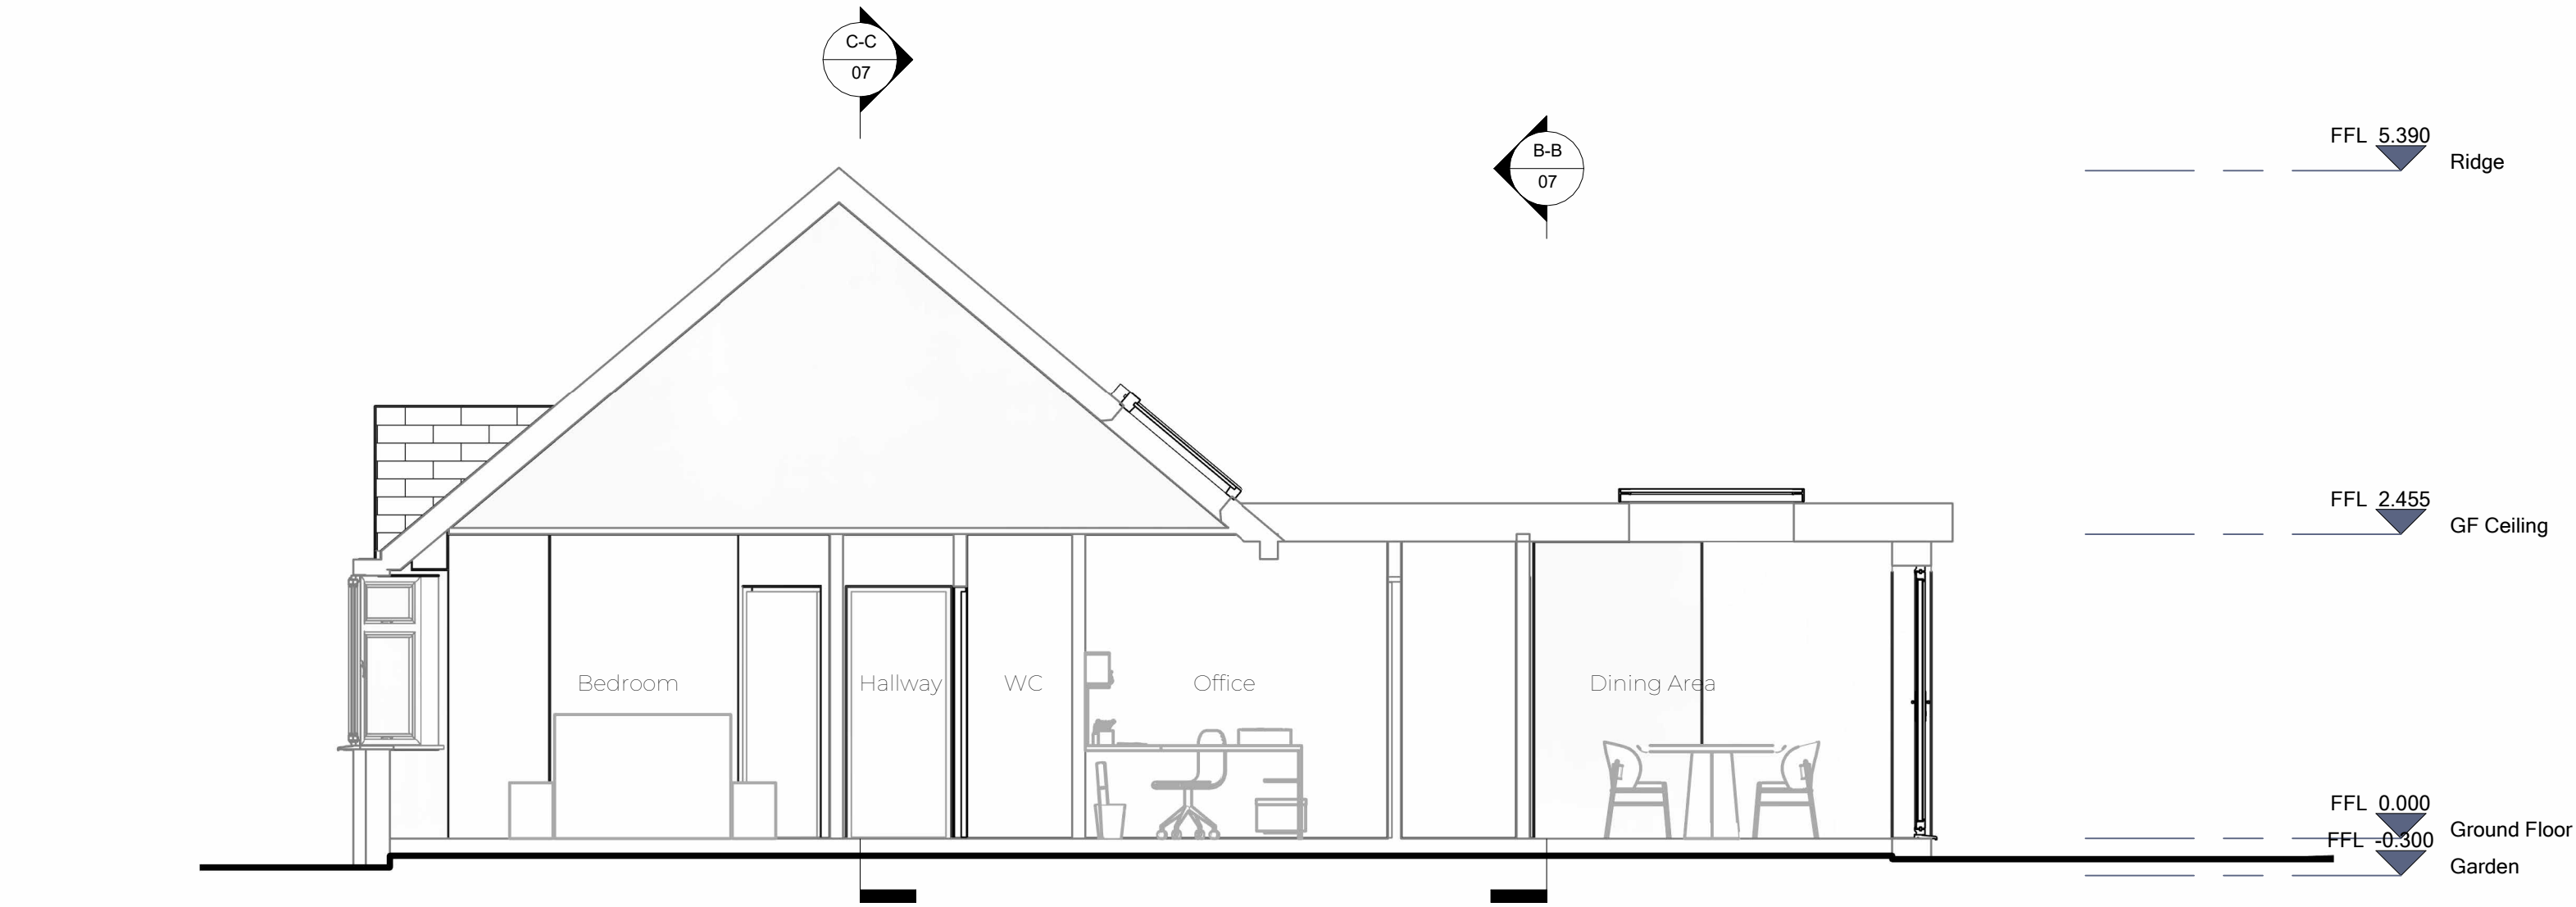


Section A-A
1 : 50

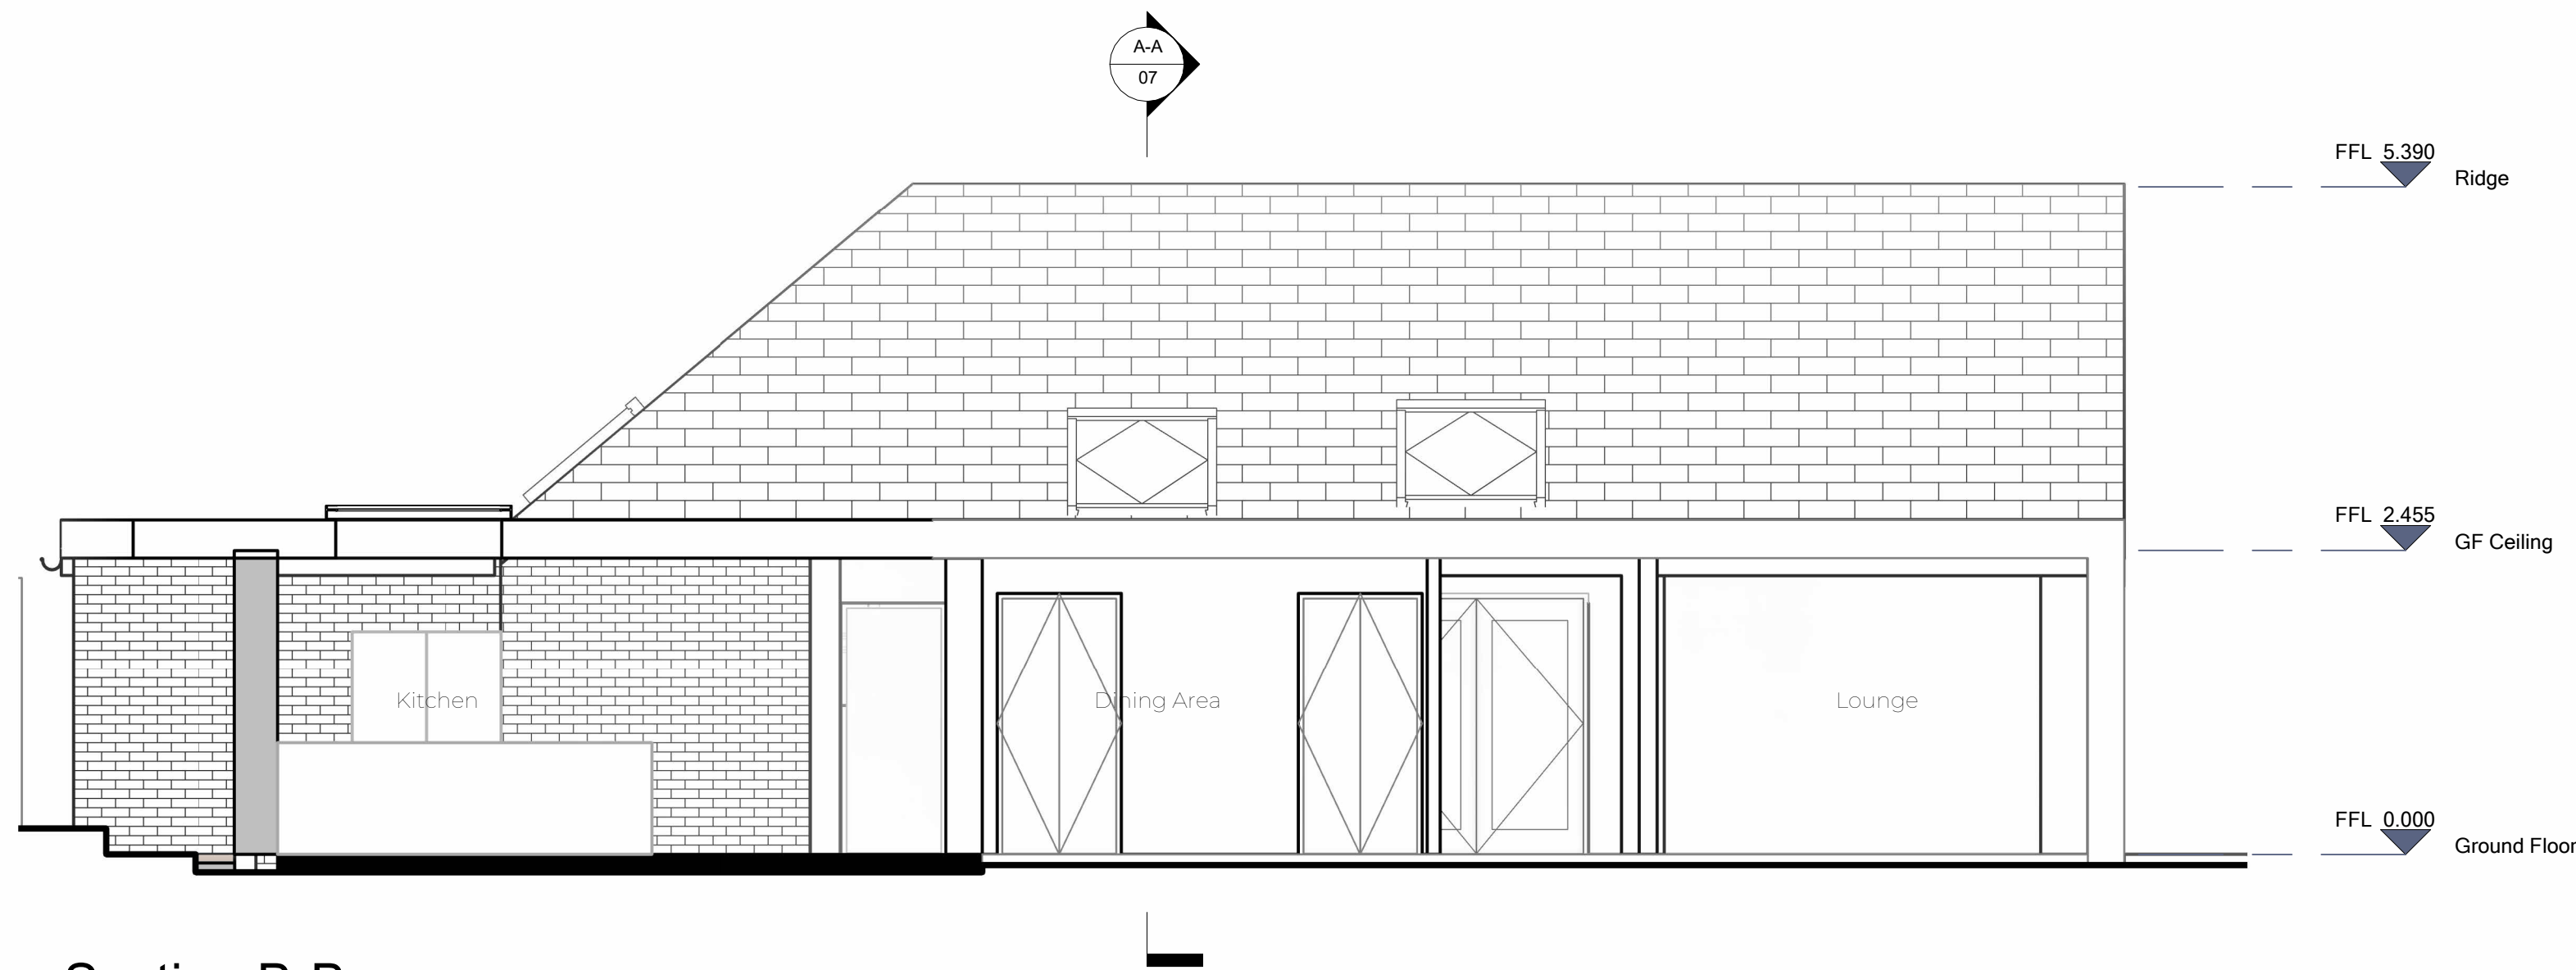


Section B-B
1 : 50



Section C-C
1 : 50

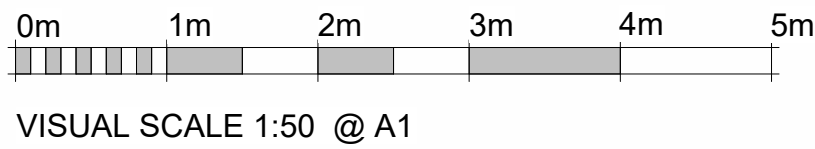

- Notes:
1. THE COPYRIGHT OF THIS DRAWING IS VESTED IN ARCHEVOLVE AND IT MAY NOT BE REPRODUCED IN WHOLE OR PART OR USED FOR THE MANUFACTURE OF ANY ARTICLE WITHOUT THE EXPRESS PERMISSION OF THE COPYRIGHT HOLDERS.
 2. WORK TO FIGURED DIMENSIONS ONLY.
 3. THIS DRAWING IS TO BE READ IN CONJUNCTION WITH ALL RELEVANT ARCHITECT'S, SERVICE ENGINEER'S AND ARCHEVOLVE AND SPECIFICATIONS.

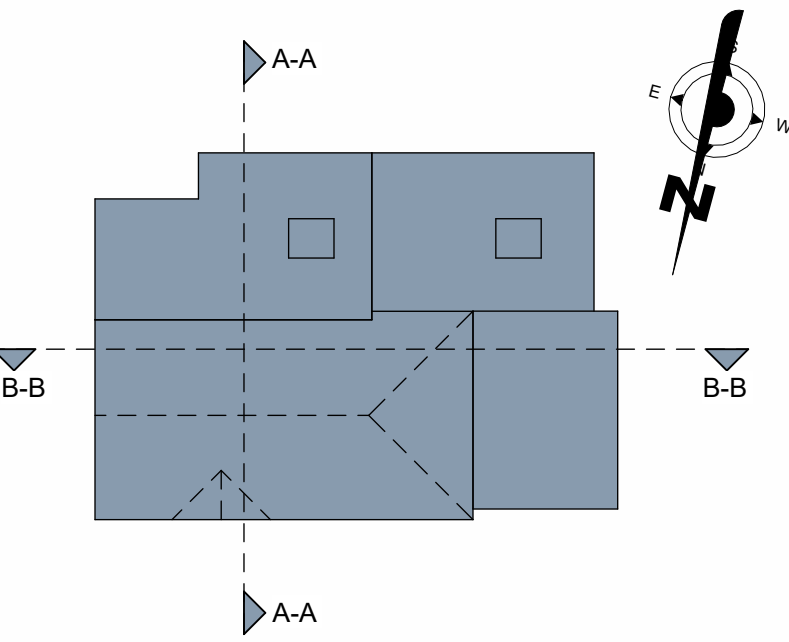

Rev_A	Amended Plans	AP	16/07/26
Revision Number	Revision Description	Issued by	Revision Date
DATE:	STATUS:	SHEET SIZE:	
27/04/26	PLANNING ISSUE	A1	
SCALE:	DRAWN:	CHECKED:	
1 : 50	AP		

CLIENT: SITE ADDRESS:

Ricky Woolway
23 Vale Drive,
Findon Valley,
Worthing
BN14 0DD

REVISION: Rev A

DRAWING: Single Storey Rear Extension

TITLE: Proposed Sections

DRAWING NO: APC/184/26/07

PROJECT NO:

ARCHEVOLVE

// design @archevolve.co.uk

// www. archevolve.co.uk

// 01798 879894

CIAT CHARTERED PRACTICE