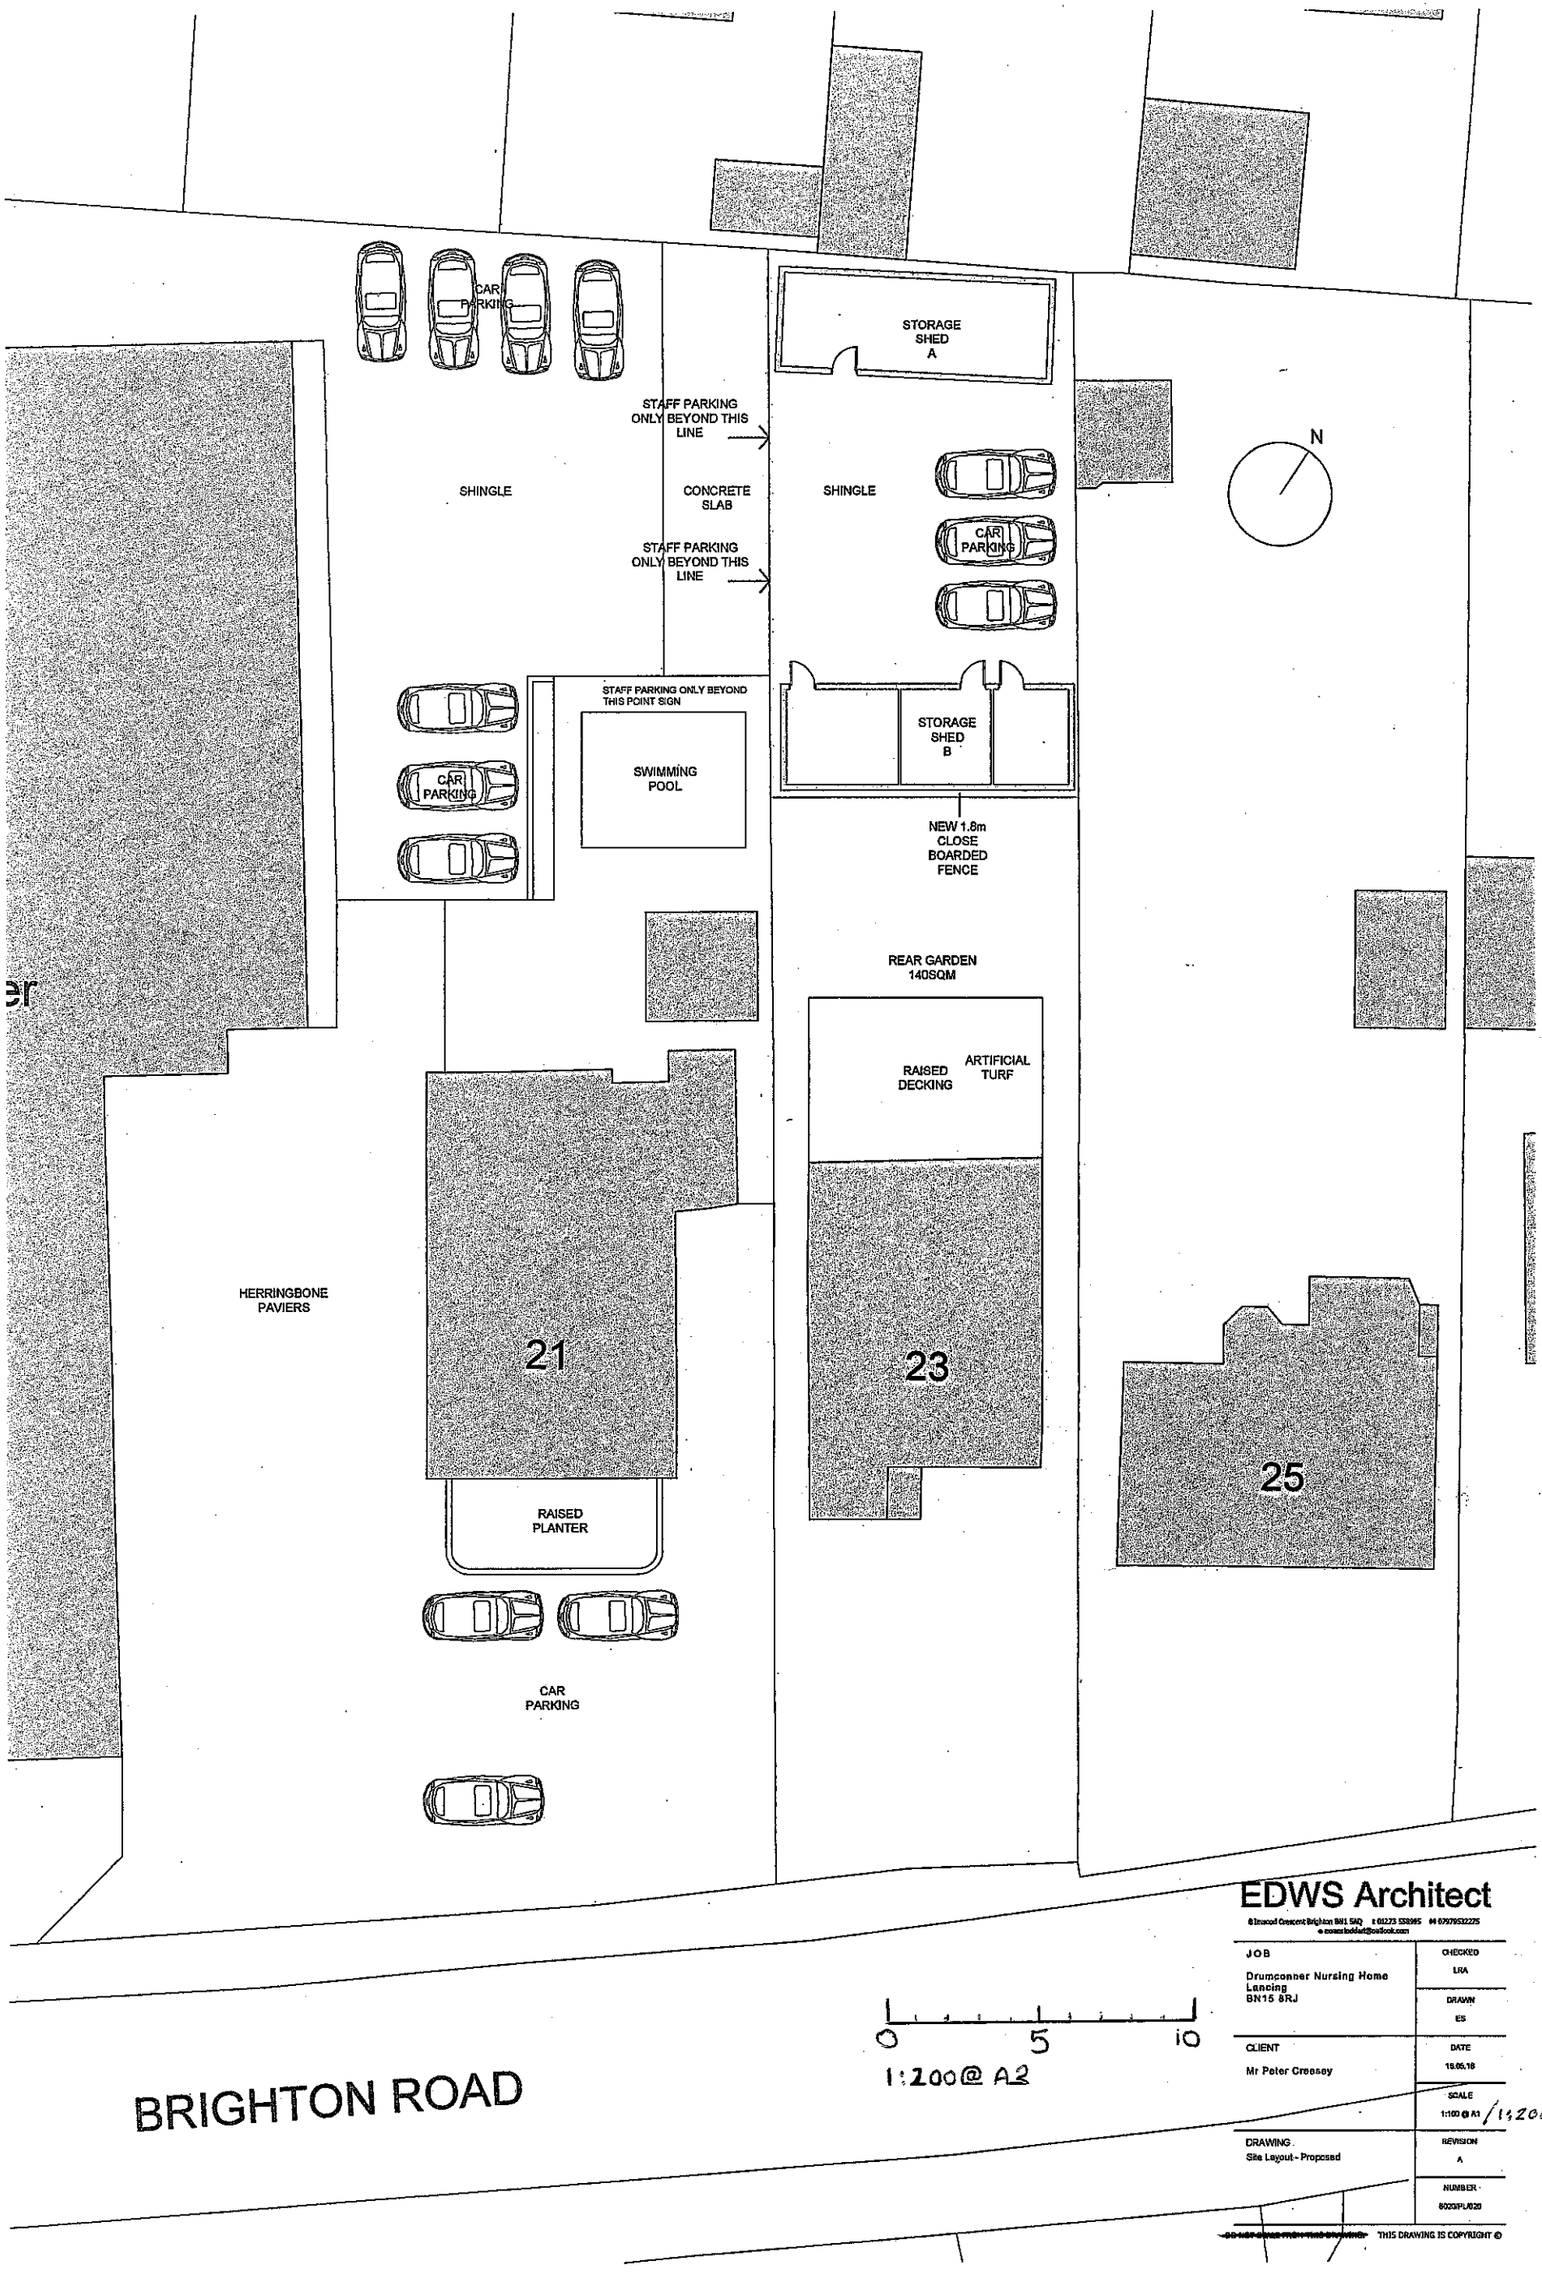

EDWS Architect

JOB Drumconner Nursing Home Lancing BN15 8RJ	CHECKED LRA
	DRAWN ES
CLIENT Mr Peter Creesey	DATE 18.05.18
	SCALE 1:100 @ A1 / 1:200 @ A3
DRAWING Site Layout - Proposed	REVISION A
	NUMBER 8020/PL/020

~~DO NOT SCALE FROM THIS DRAWING~~ THIS DRAWING IS COPYRIGHT ©