

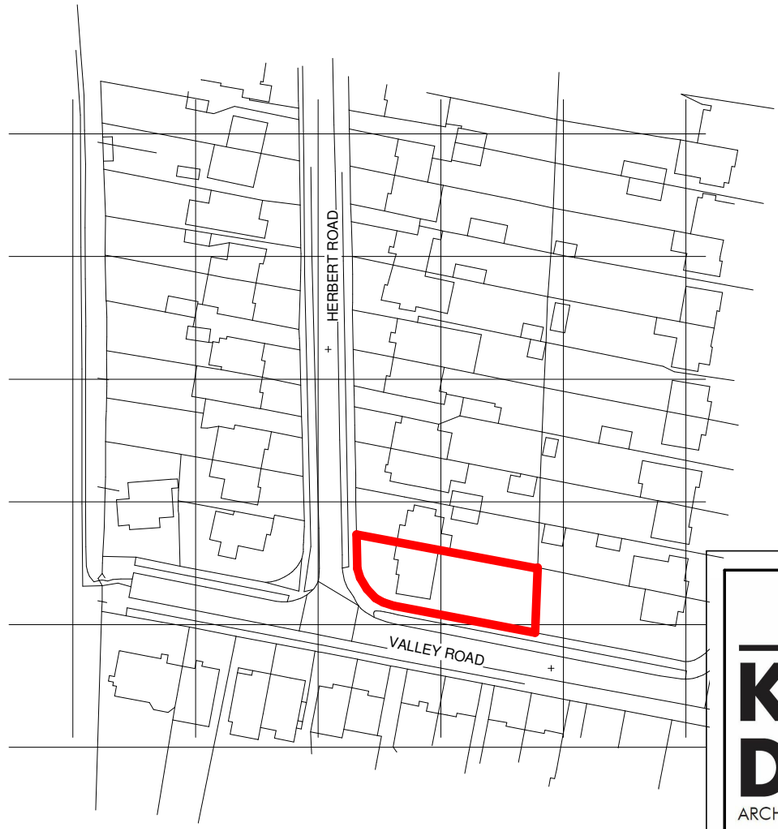

1 SITE PLAN
1 : 500

0m 10m 20m 30m 40m 50m

VISUAL SCALE 1:500 @ A3

0m 25m 50m 75m 100m 125m

VISUAL SCALE 1:1250 @ A3




2 LOCATION PLAN
1 : 1250

North

KRONA DESIGN
ARCHITECTURAL DESIGN & DRAFTING
4 Union Place | Worthing | BN11 1LG
info@kronadesign.co.uk | kronadesign.co.uk
Tel: 01903 256150 Mob: 07827 994111

PROJECT
Rear Extension

ADDRESS
2 Herbert Road
Sompting
West Sussex

TITLE
Site & Location Plan

CLIENT
Matt MacFarlane

| DRAWN | STATUS | DATE |
|---|---|---|
| JLB | Design | 16/02/24 |

| SCALE (@ A3) | PROJECT NUMBER |
|---|---|
| As indicated | KD.1547 |

| DRAWING NUMBER | REV |
|---|---|
| A.001 | A |

© KRONA DESIGN