ADUR & WORTHING
AWDM/
DATE VALID 21 MAY 2013

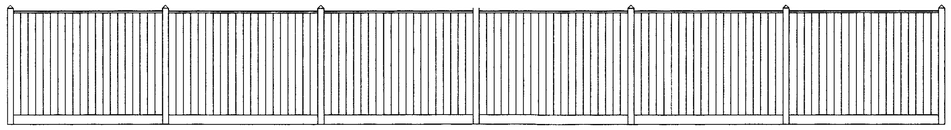

Elevation of Fence (1:50)

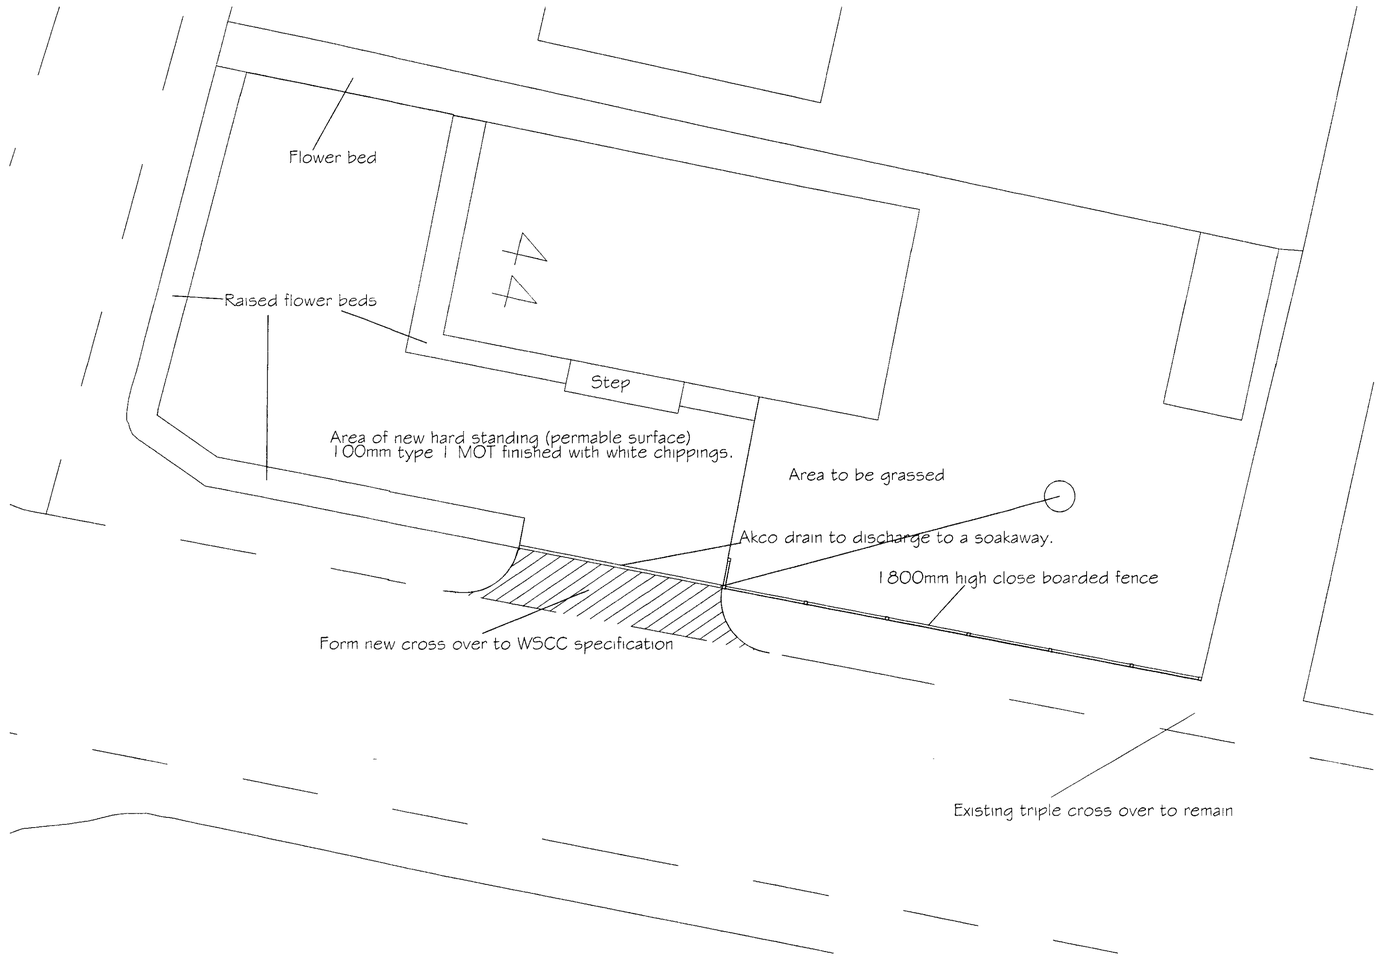

Layout Plan (1:100)

Tony Rogers
Building Consultants
Address: 40 Dawn Crescent, Upper Beeding
West Sussex, BN44 3WH
Telephone: 01903 815225 Fax: 01903 815225

Rev.	Date:	Revision Description:
A	Feb 2013	Garage roof altered

Client: Mr J Peake

Address: 44 Boundstone Lane
Lancing
West Sussex
BN15 9QP

Project: Proposed detached garage

Scale: 1:50 1:100
Paper Size A1

Date: May 2013

Drawing No: 13/806/02

Drawn By: AWR Revision: A