

South Elevation (front)

East (Rear) Elevation

North (Rear) Elevation

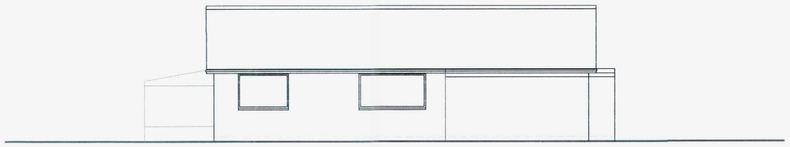

West Elevation



Ground Floor Plan

Project:
Proposed Extensions
At:
40 Cheal Close
Shoreham Beach
Shoreham By Sea
West Sussex
BN43 5DB

Drawing title:
Plans & Elevations As Existing

Client: Mr & Mrs Nicholls

Copyright of:
Architectural & Planning Services
15 West Street
Shoreham By Sea
West Sussex
BN43 5WF
bjw
01273 441009 (after 6pm)
07856899101
e-mail: benwhitby15@yahoo.co.uk

Scale: 1:100 1:50
Paper size: A1
Date: 9.11.09
Drawn: BJW
Drg. No.: 01
Rev'n:

ADUR DISTRICT COUNCIL
PLANNING APPLICATION
APPROVED
DATE 04 FEB 2010
DUR DISTRICT COUNCIL
PLANNING DIVISION
PLAN No. Ar/ow/7/6a
DATE 5 DEC 2009