

South Elevation (front)

East (Rear) Elevation

North (Rear) Elevation

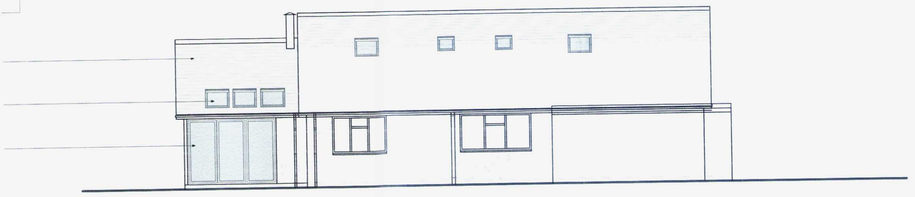

West Elevation

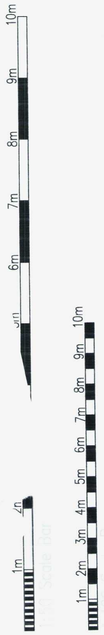

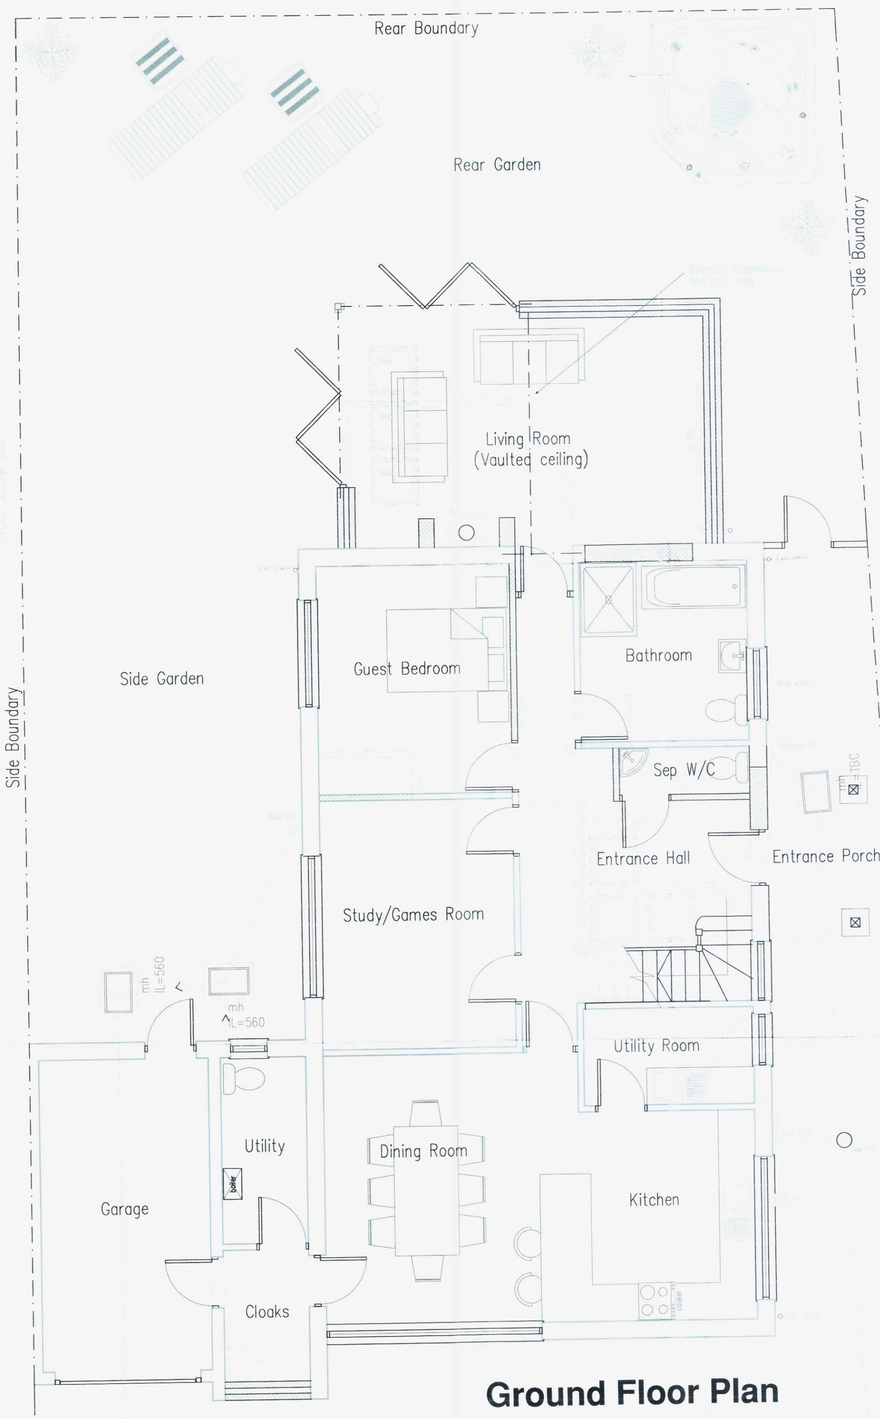

Ground Floor Plan

Services Key

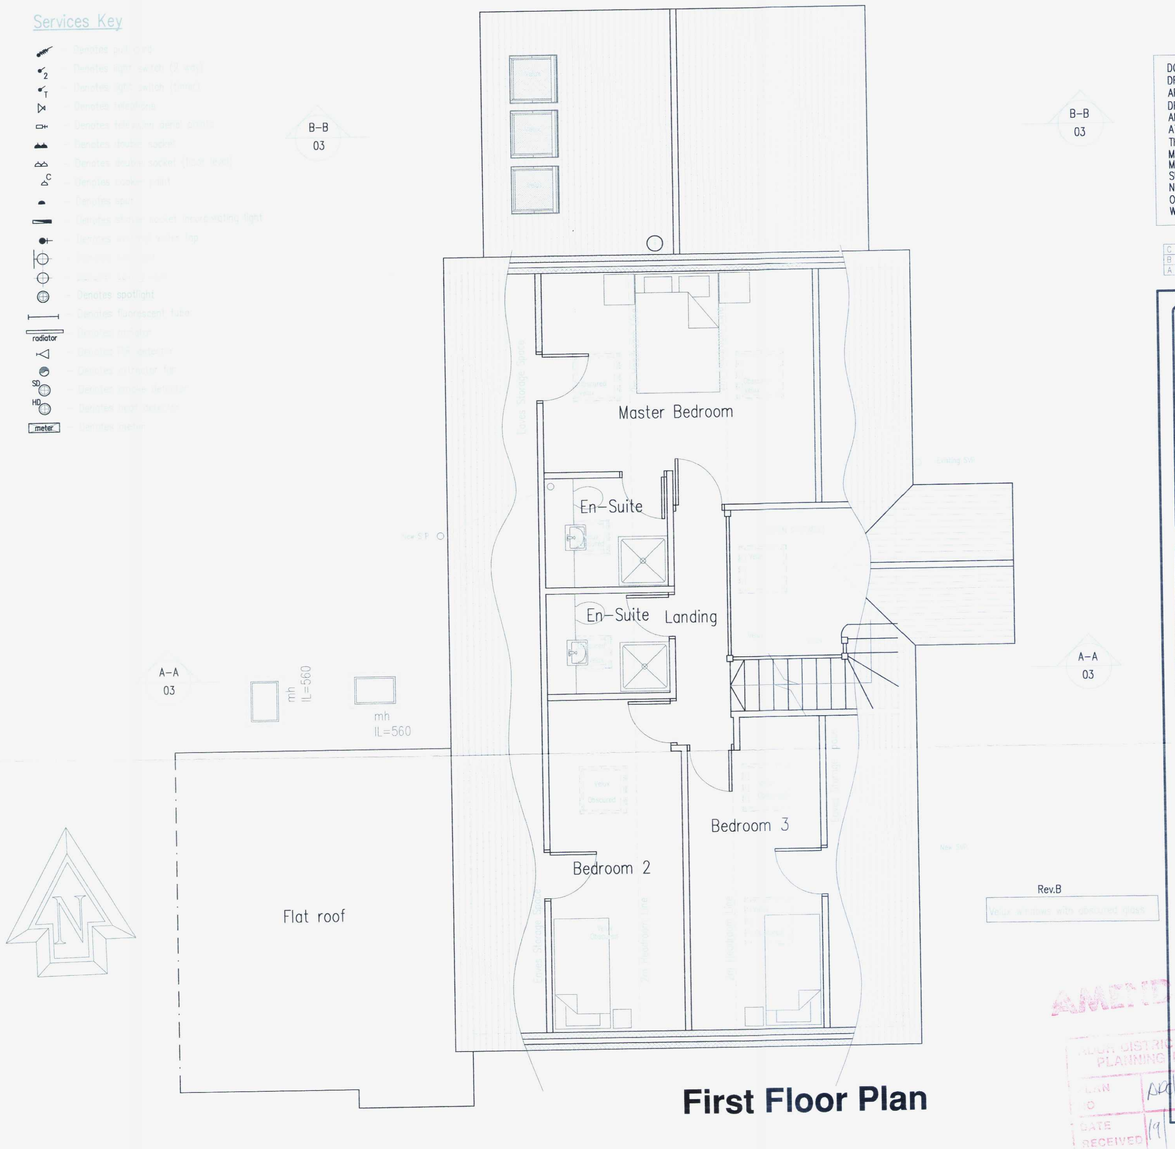

First Floor Plan

DO NOT SCALE FROM THIS DRAWING
DRAWING TO BE READ IN CONJUCTION WITH ALL OTHER ARCHITECT'S & STRUCTURAL ENGINEER'S CONTRACT DRAWINGS & SPECIFICATIONS.
ANY DISCREPANCIES MUST BE BROUGHT TO THE ATTENTION OF THE ARCHITECT IMMEDIATELY.
THE CONTRACTOR MUST VERIFY ALL DIMENSIONS BY SITE MEASUREMENT BEFORE ORDERING MATERIALS OR MANUFACTURING COMPONENTS.
SUBSTITUTE MATERIALS & PRODUCTS TO THOSE NAMED WILL BE ACCEPTABLE IF PROVEN TO BE OF EQUAL OR HIGHER PERFORMANCE AND NOT IN CONFLICT WITH OTHER ELEMENTS.

C	19.1.2010	Amended to Planners comments
B	15.1.10	Amended to Planners comments
A	12.11.09	Amended to client's requirements

Project:
Proposed Extensions
At:
40 Cheal Close
Shoreham Beach
Shoreham By Sea
West Sussex
BN43 5DB

Drawing title:
Plans & Elevations As Proposed

Client: Mr & Mrs Nicholls

Copyright of:
Architectural & Planning Services
15 West Street
Shoreham By Sea
West Sussex
BN43 5WF
bjw
01273 441009 (after 6pm)
07856899101
e-mail: benwhitby15@yahoo.co.uk

Scale: 1:100 1:50
Paper size: A1
Date: 9.11.09
Drawn: BJW
Drg. No.: 0902
Rev'n: C

AMENDMENT
ADUR DISTRICT COUNCIL
PLANNING DIVISION
LAN
DATE
RECEIVED 19 01 10
APPROVE
DATE 04 FEB 2010