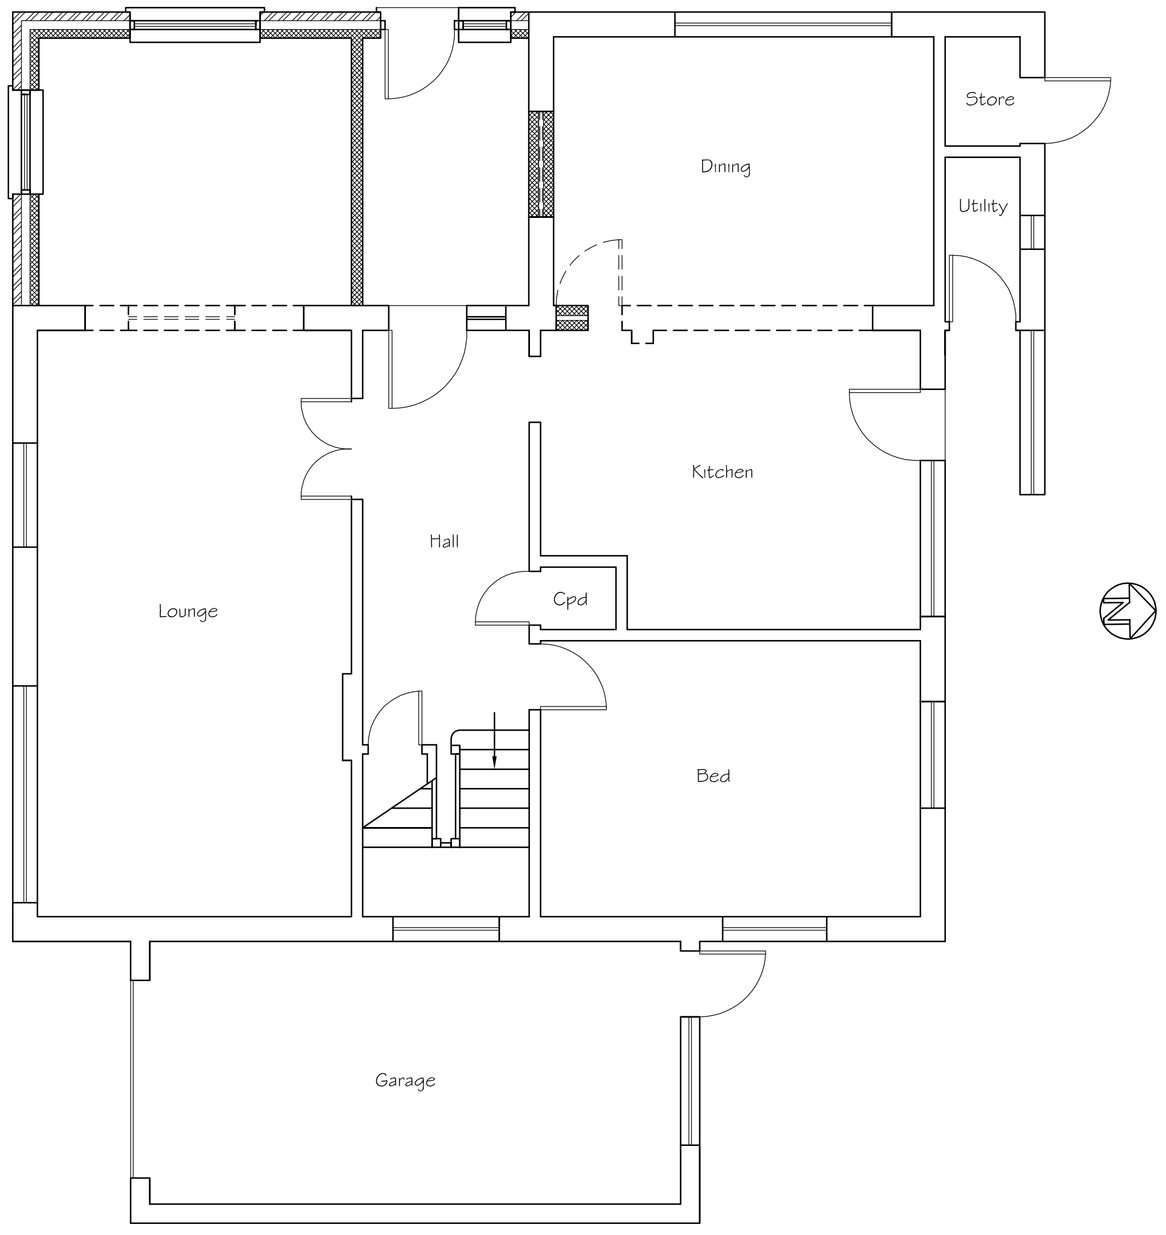

Proposed Ground Floor Plan

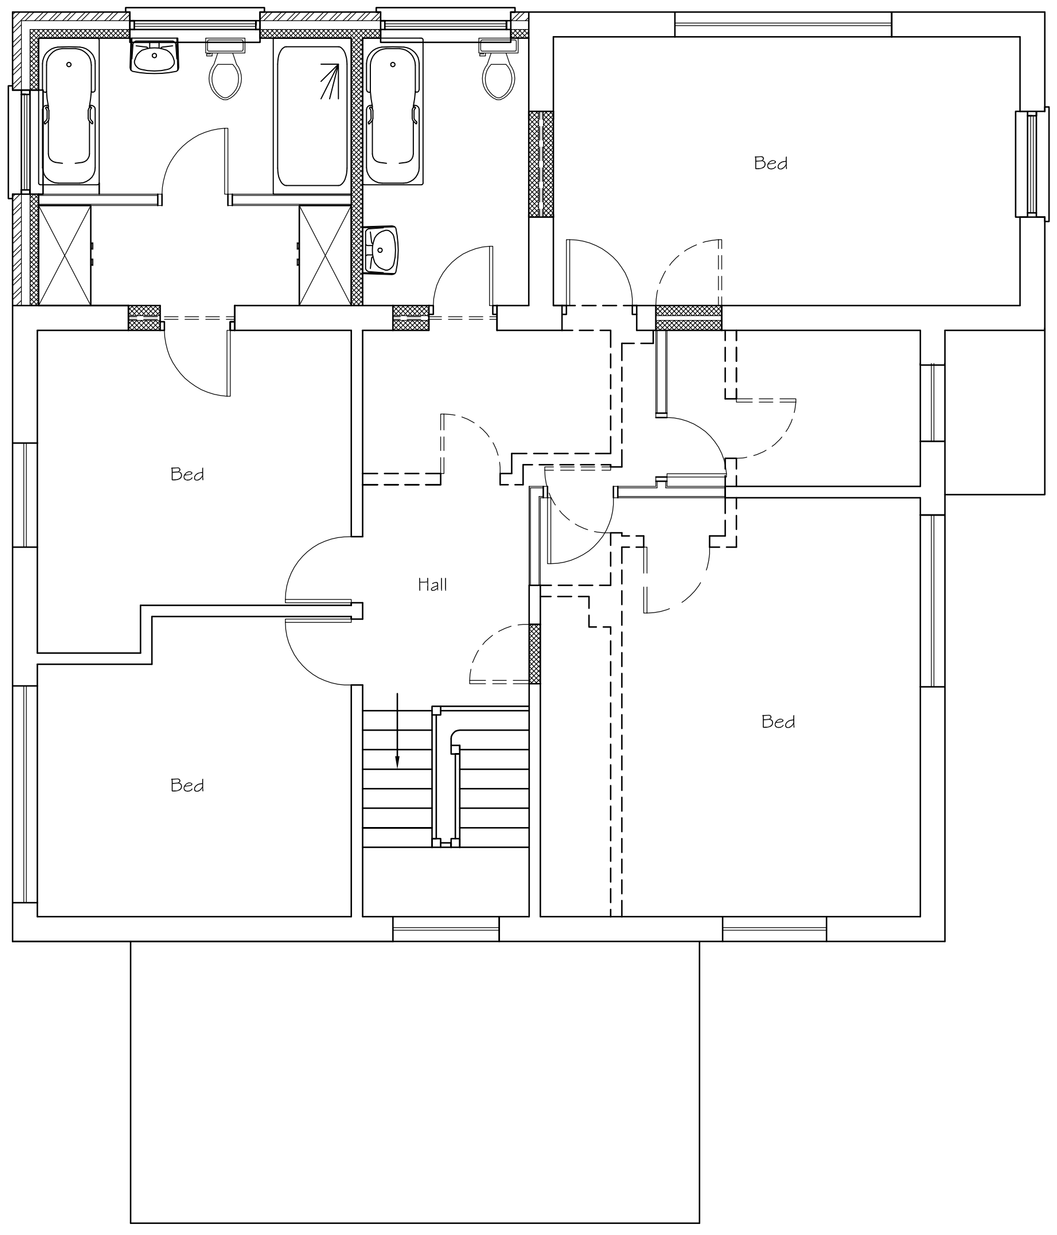

Proposed First Floor Plan

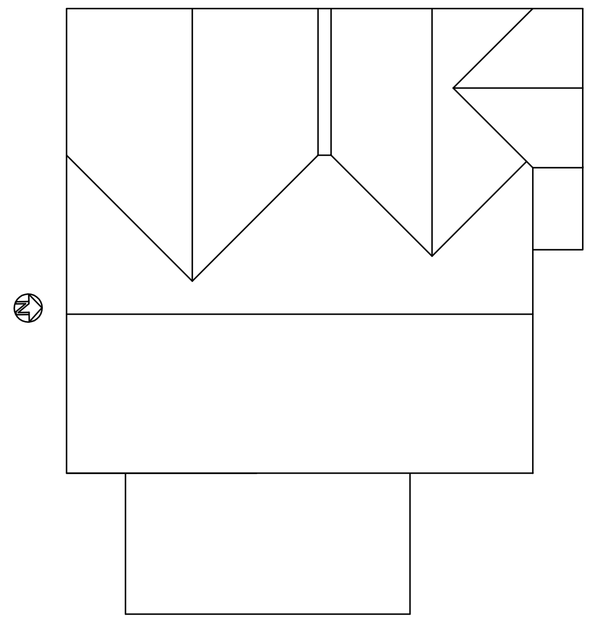

Proposed Roof Plan

0 0.5 1 2 3 4 5 6 7 8 9 10

SCALE 1:100

0 0.5 1 2 3 4 5 6 7 8 9 10

SCALE 1:50

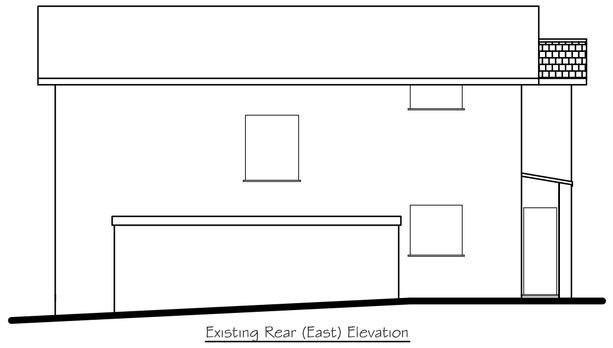

Existing Rear (East) Elevation

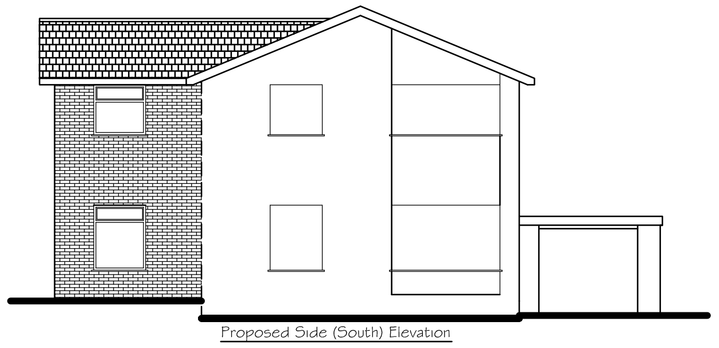

Proposed Side (South) Elevation



Proposed Front (West) Elevation

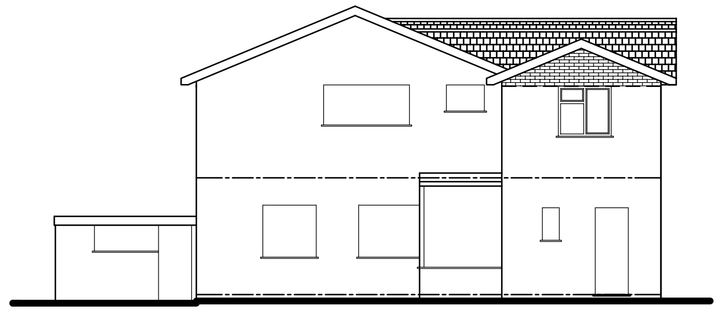

Proposed Side (North) Elevation

0 0.5 1 2 3 4 5 6 7 8 9 10

SCALE 1:100

Tony Rogers
Building Consultants
Address: 40 Dawn Crescent, Upper Beeding
West Sussex, BN44 3WH
Telephone: 01903 815225 Fax: 01903 815225

Rev.	Date:	Revision Description:
A	Sept. 2022	Path names removed

Client: Mr & Mrs S Allanach

Address: 36 Norbury Drive
Lancing
West Sussex
BN15 0QQ

Project: Proposed two storey front extension

Scale: 1:50 1:100
Paper Size A1

Date: August 2022

Drawing No: 22/1515/02

Drawn By: AWR

Revision: A