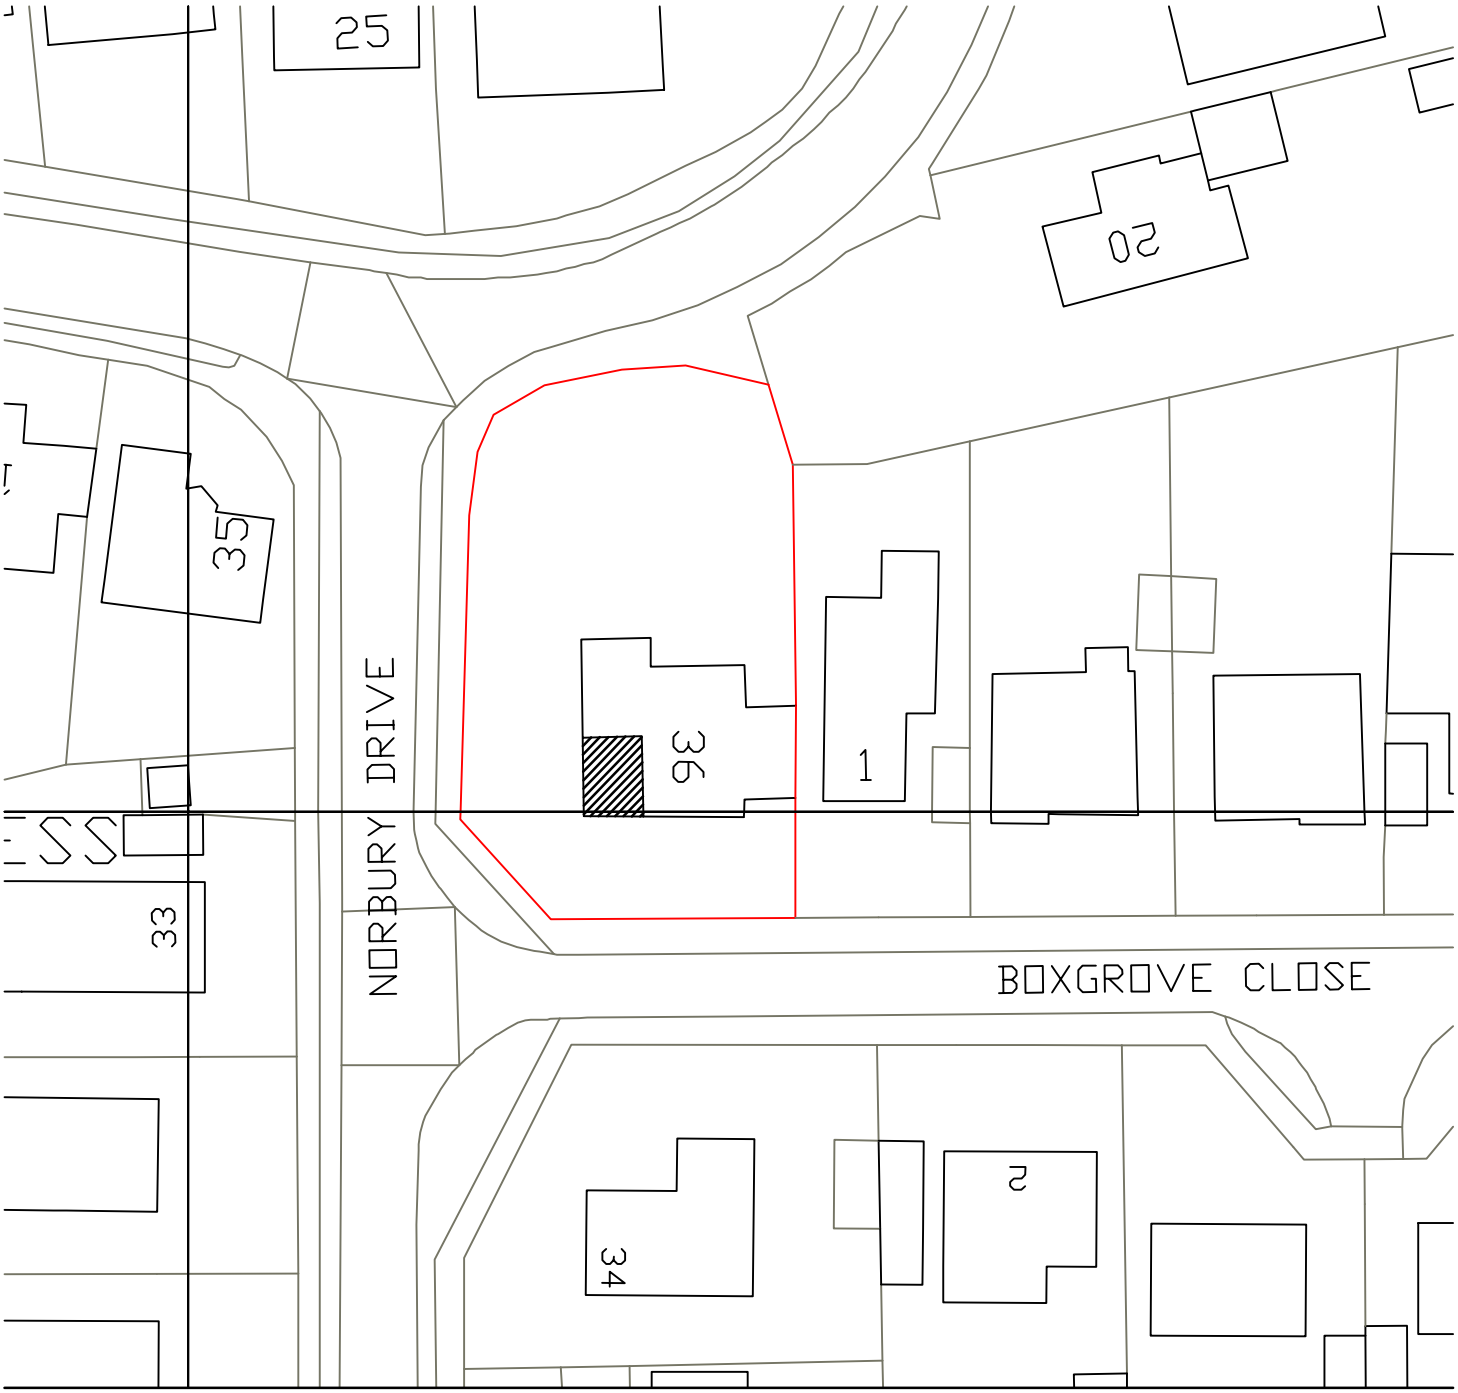

0 20 40 60 80

Metres
36 Norbury Drive
Lancing
Block Plan 1:500
A4 Paper

N