
notes

Where applicable this drawing to be read in conjunction with Structural engineers and specialist sub contractors' details, specification and drawings

Do not scale from this drawing

PLANNING & BUILDING SERVICES
PLAN ARRIVED 01/06/14
DATE VALID 31/03/2014

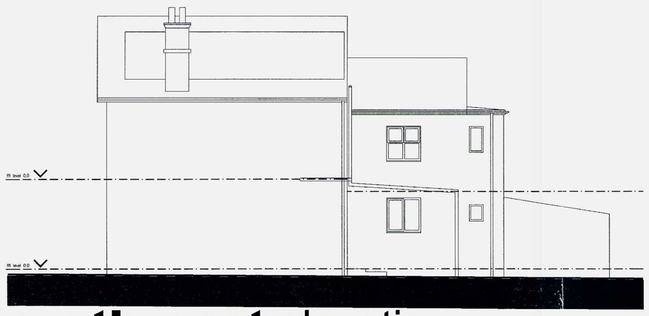


south-west elevation scale 1:100

0 1 2 5 10




south-east elevation scale 1:100

0 1 2 5 10

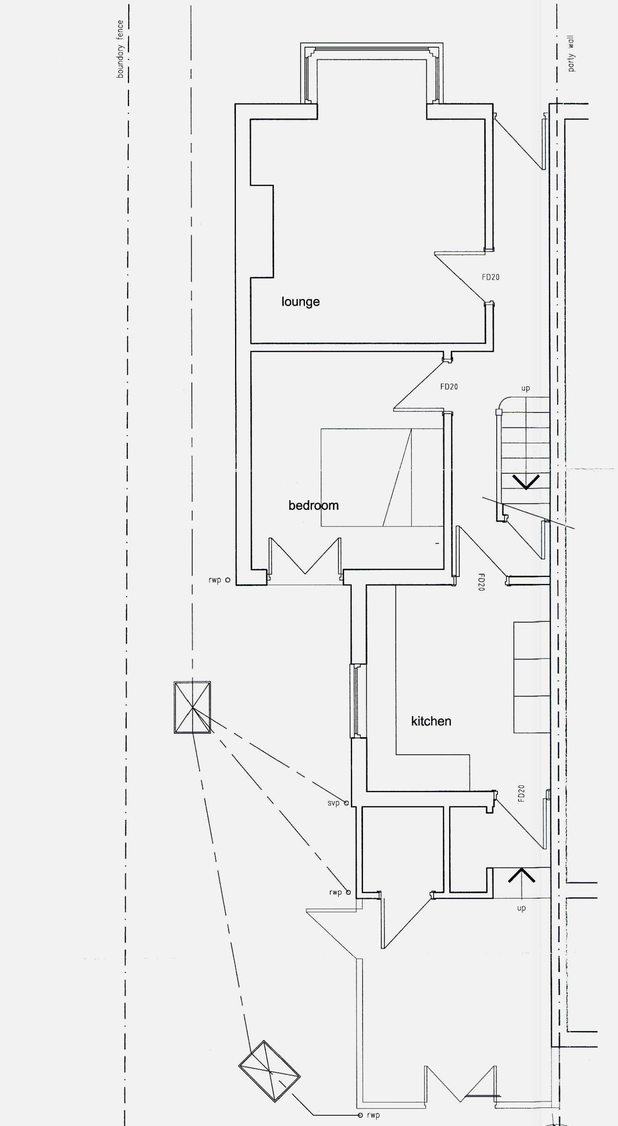


ground floor plan scale 1:50

0 1 2 5

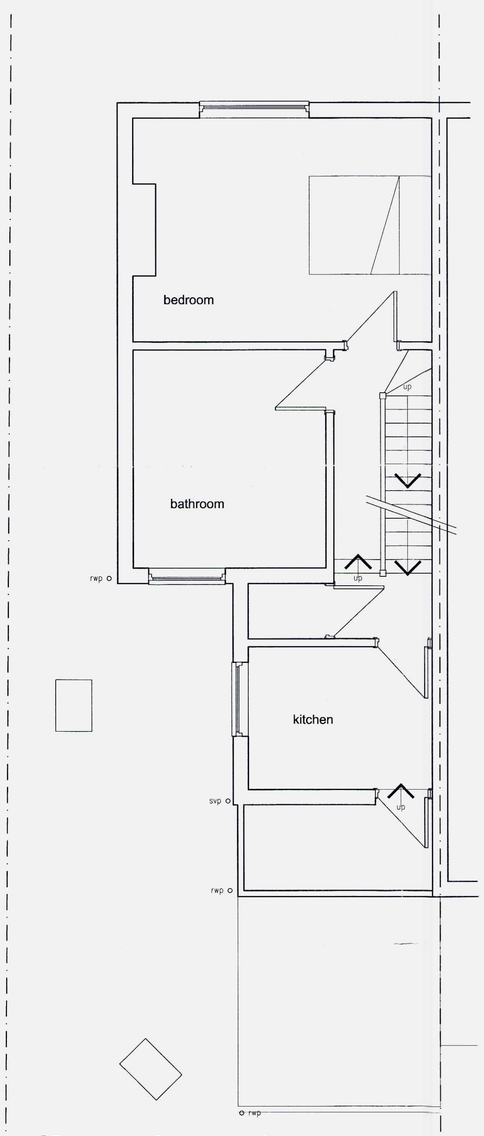

first floor plan scale 1:50

0 1 2 5

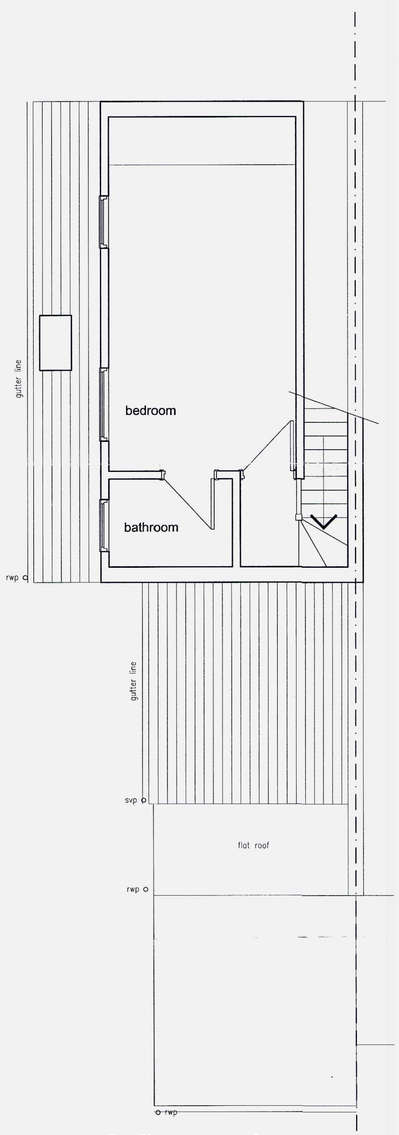


second floor plan scale 1:50

0 1 2 5



block plan scale 1:1250

0 25 50 125

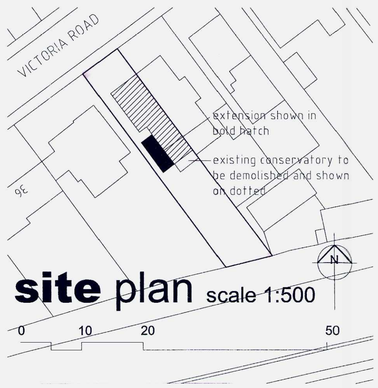

site plan scale 1:500

0 10 20 50

revisions		drawn
a	Amended block and site plan and scale bars added	lm feb14

planning issue

project

32 Victoria Road, Southwick
Proposed rear extension

title

Existing plans and elevations

scale @ a1	date	drawn
as shown	june 13	-
job number	drawing number	revision
-	100	a