
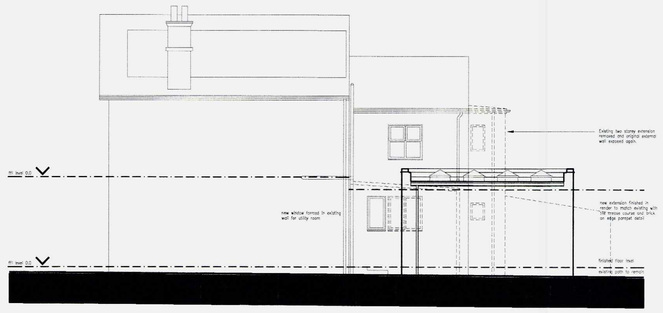


south-west elevation

scale 1:100

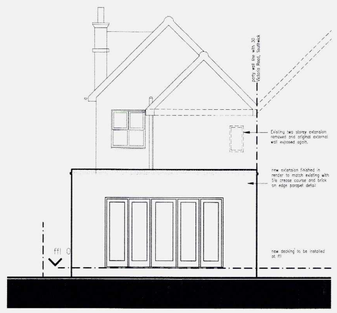


south-east elevation

scale 1:100



north-west elevation

scale 1:100

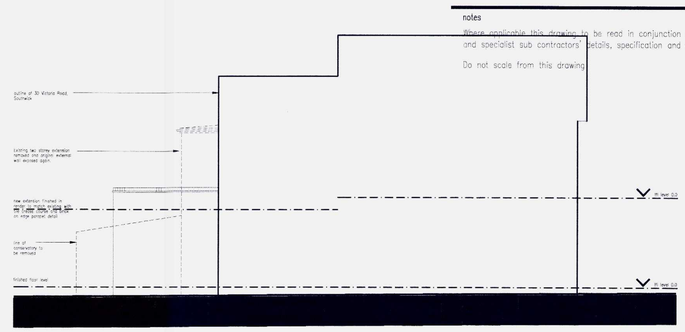


north-west elevation EAST

scale 1:100


PLANNING SERVICES
PLAN AWDM/0166/14
DATE RECEIVED 31 JAN 2014

0 1 2 5 10

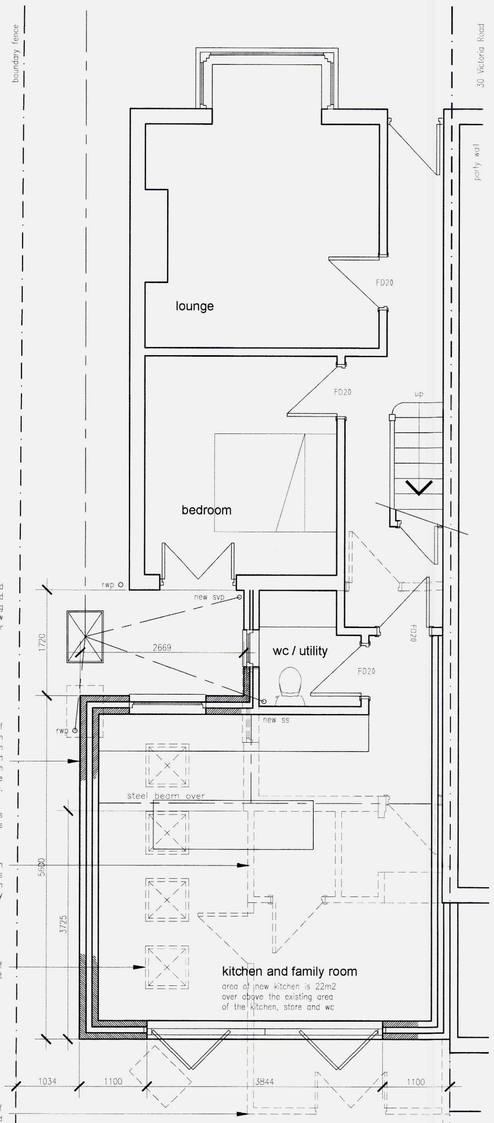


ground floor plan scale 1:50

0 1 2 5

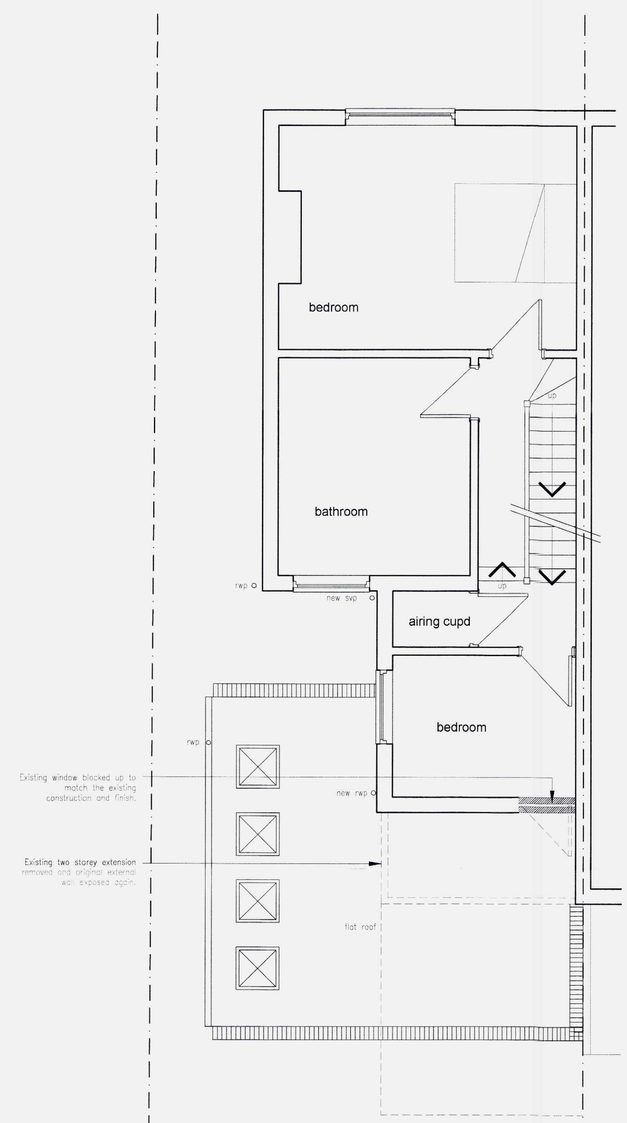

first floor plan scale 1:50

0 1 2 5

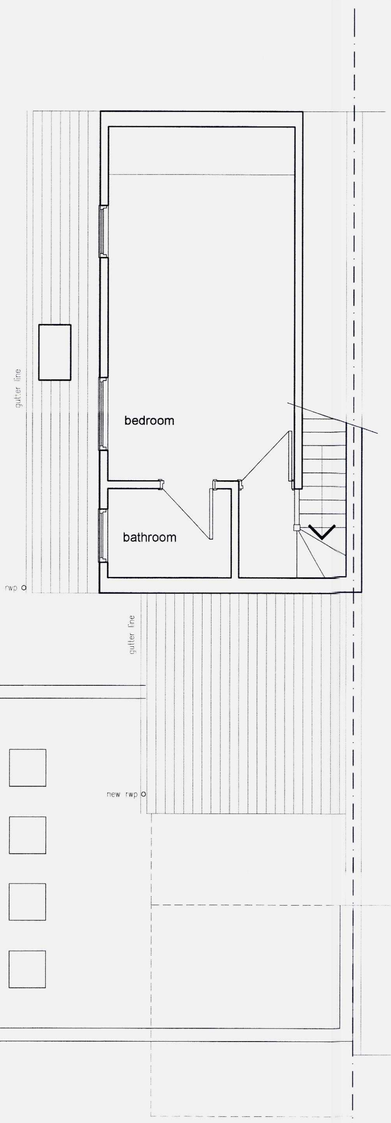

second floor plan scale 1:50

0 1 2 5

b	Elevations added	lm feb14
a	Amended block and site plan and scale bars added	lm feb14
revisions		drawn

planning issue

project

32 Victoria Road, Southwick
Proposed rear extension

title

Proposed plans and elevations

scale @ a1	date	drawn
as shown	june 13	-
job number	drawing number	revision
-	101	b