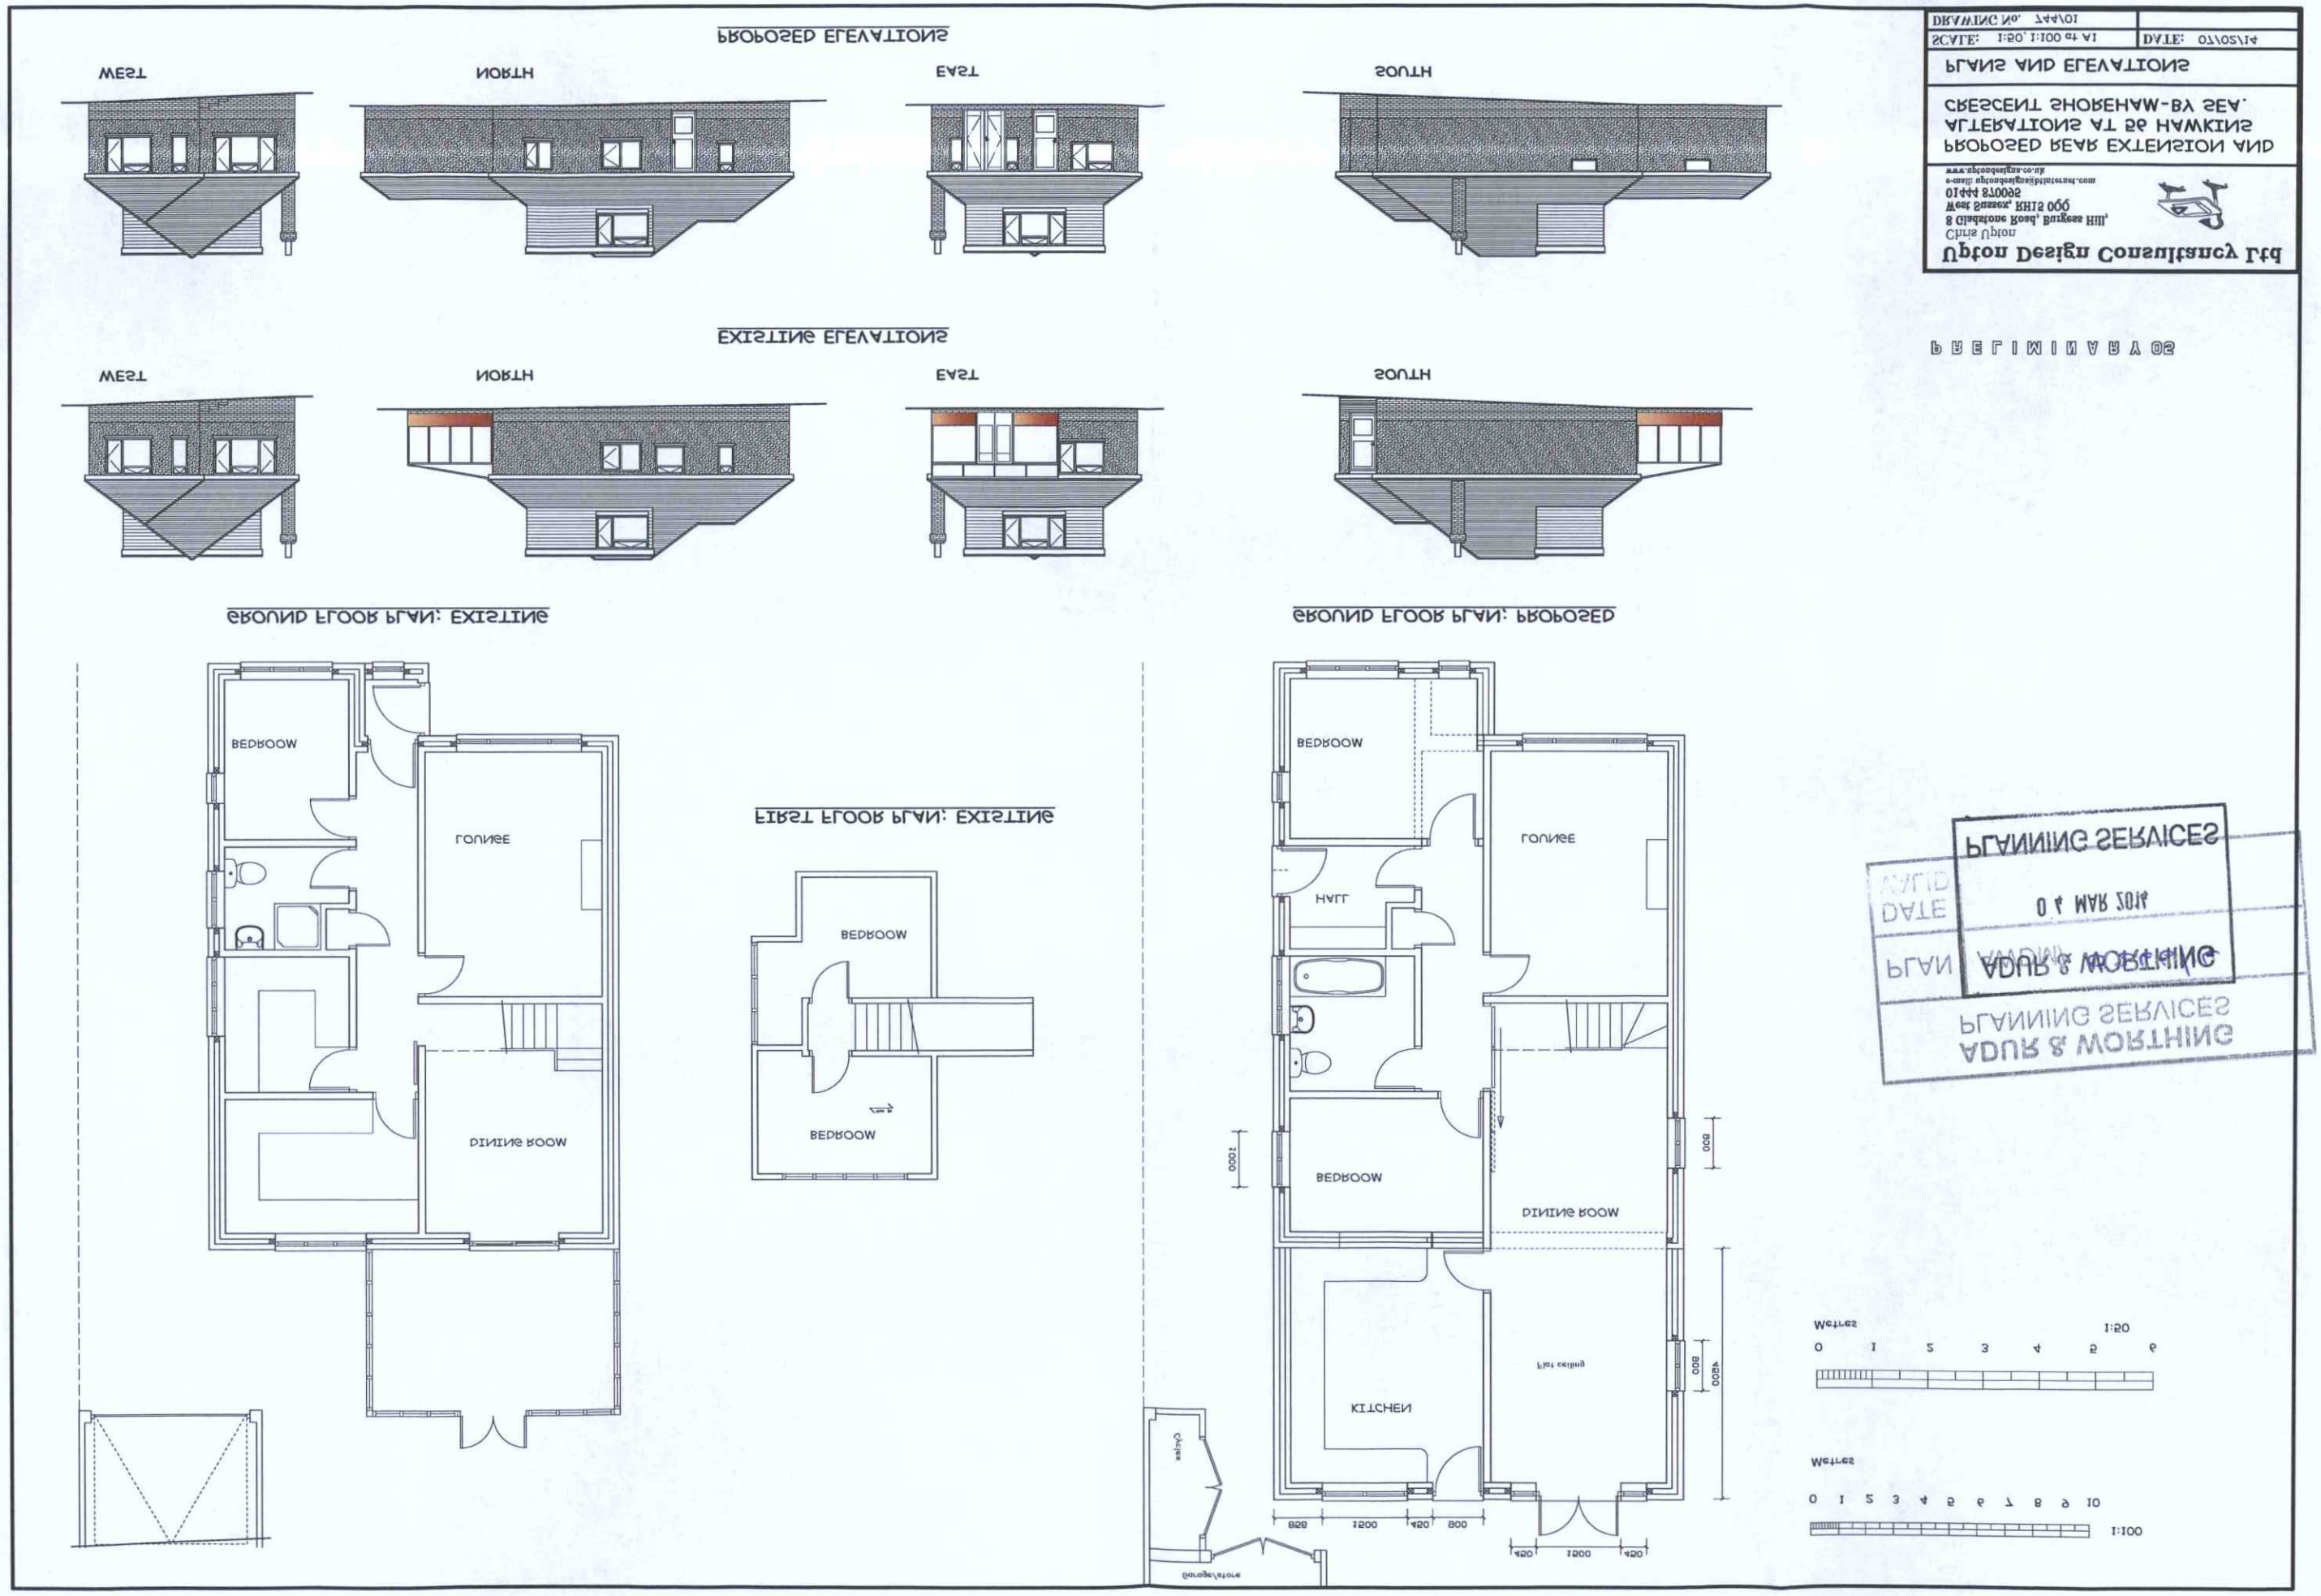
PROPOSED ELEVATIONS
WEST
NORTH
EAST
SOUTH
EXISTING ELEVATIONS
WEST
NORTH
EAST
SOUTH
GROUND FLOOR PLAN: EXISTING
GROUND FLOOR PLAN: PROPOSED
FIRST FLOOR PLAN: EXISTING
BEDROOM
LOUNGE
DINING ROOM
HALL
KITCHEN
Flat ceiling
Garage/store
Metres
1:50
1:100
PLANS AND ELEVATIONS
PROPOSED REAR EXTENSION AND ALTERATIONS AT 56 HAWKINS CRESCENT SHOREHAM-BY SEA.
Upton Design Consultancy Ltd
Chris Upton
8 Gladstone Road, Burgess Hill,
West Sussex, RH15 0PP
01444 870095
e-mail: uptondesigns@btinternet.com
www.uptondesigns.co.uk
SCALE: 1:50, 1:100 at A1
DATE: 07/02/14
DRAWING No. 744/01
PRELIMINARY 05
PLANNING SERVICES
ADUR & WORTHING
PLAN
DATE
AMDMT
04 MAR 2014
PLANNING SERVICES
ADUR & WORTHING