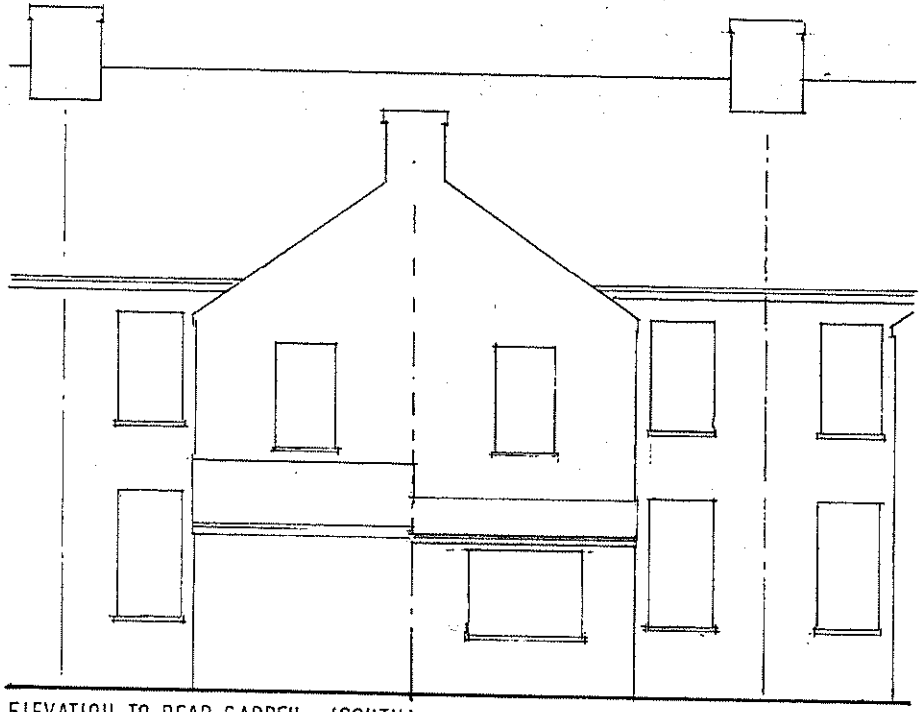

ELEVATION TO REAR GARDEN _(SOUTH)

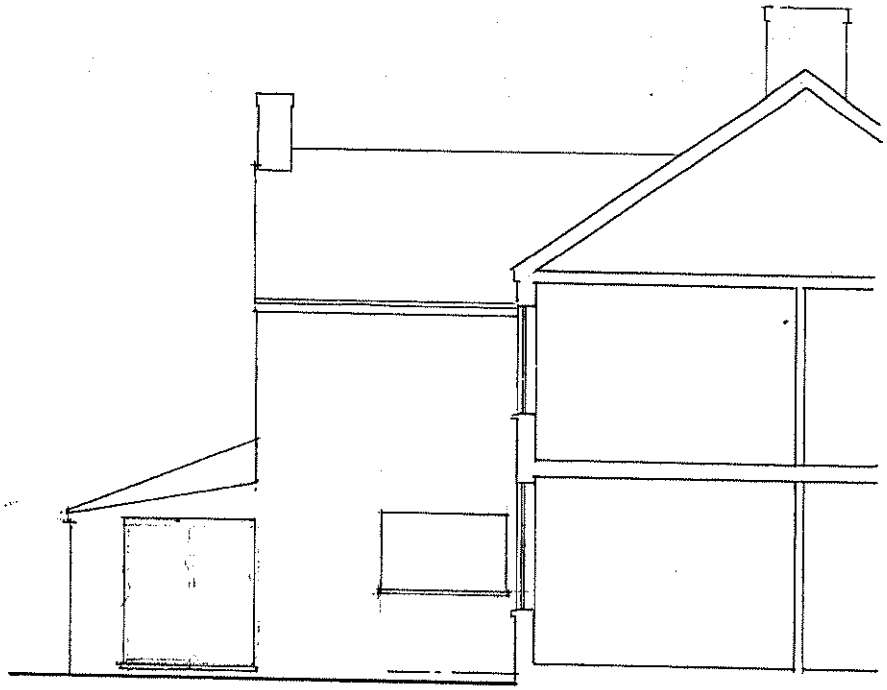

EAST ELEVATION FACING ADJOINING PROPERTY

PLANNING SERVICES
AWDM/0131/12
DATE VALID 13 FEB 2012

GEOFFREY LAWRANCE

CHARTERED ARCHITECT
DIP. ARCH. RIBA

32 PARKSIDE
SHOREHAM-BY-SEA
WEST SUSSEX, BN43 6HA

TELEPHONE 01273 462793

32 MIDDLE ROAD SHOREHAM
proposed rear extension
ELEVATIONS _(as existing)

SCALE : 1:100
DATE : JAN.2012
DRAWN : GL

drg. no.
01.12.12