DO NOT SCALE FROM THIS DRAWING

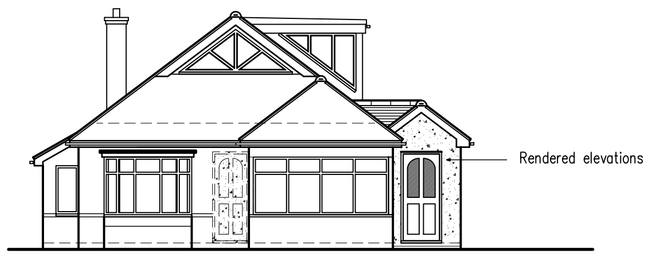

North Elevation

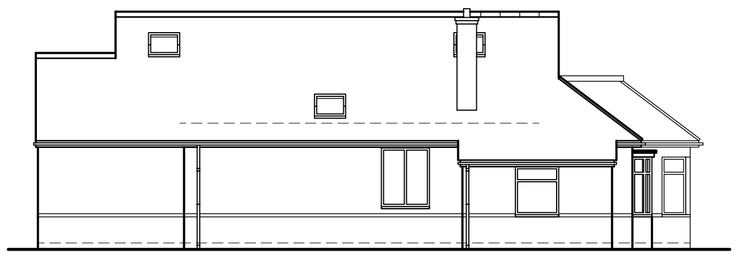

East Elevation

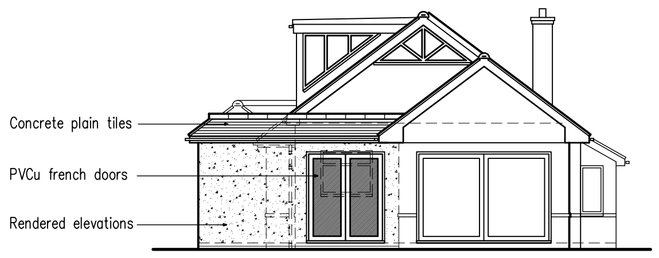

South Elevation



West Elevation

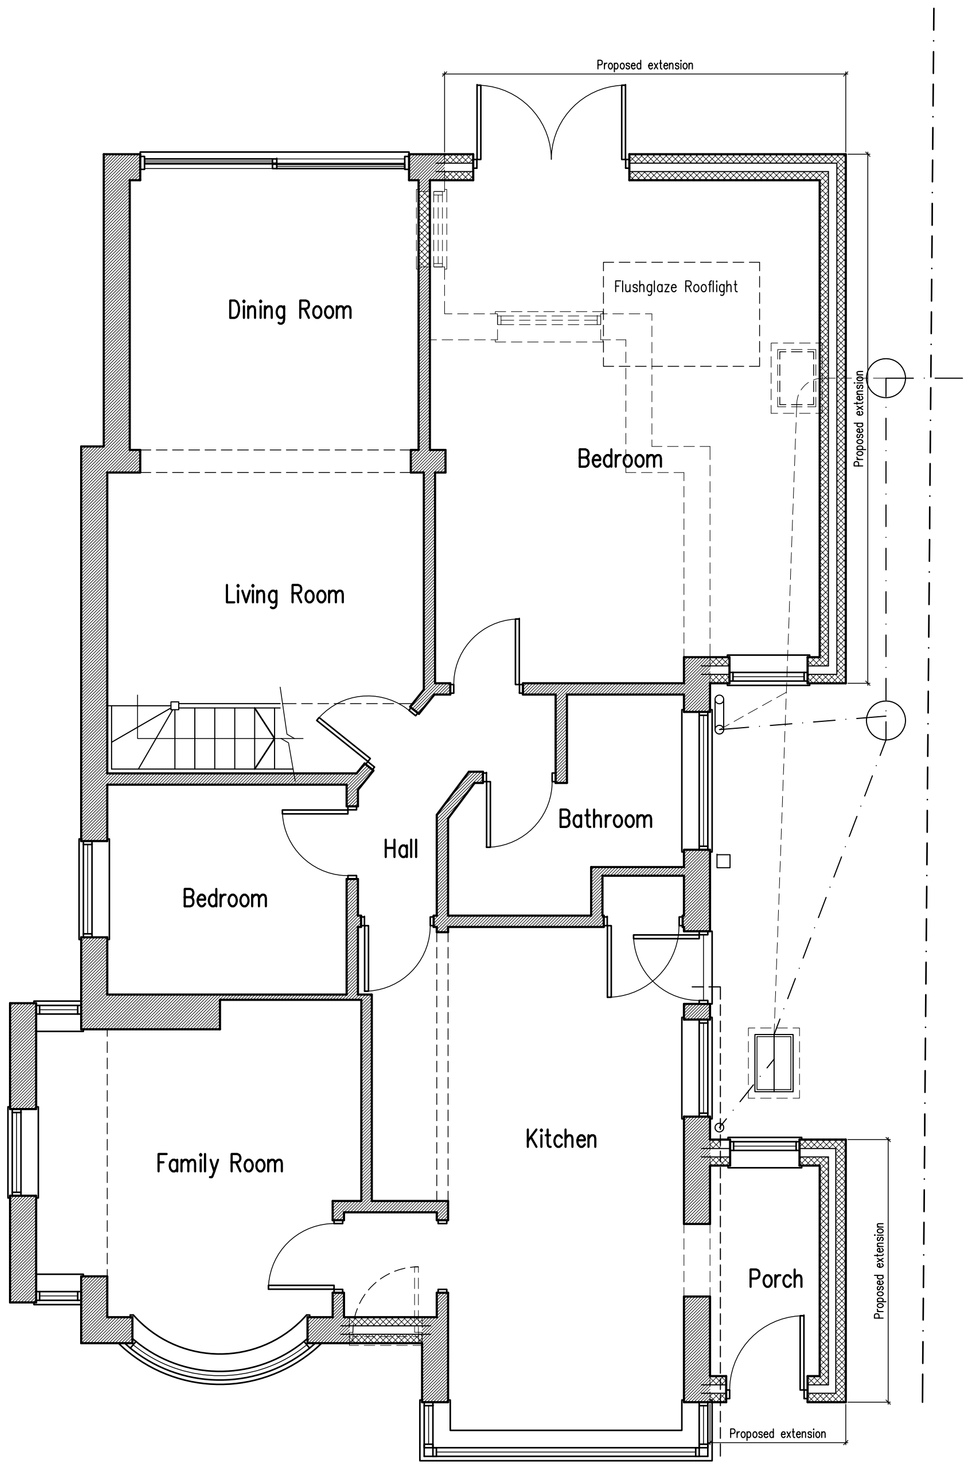

Ground Floor Plan

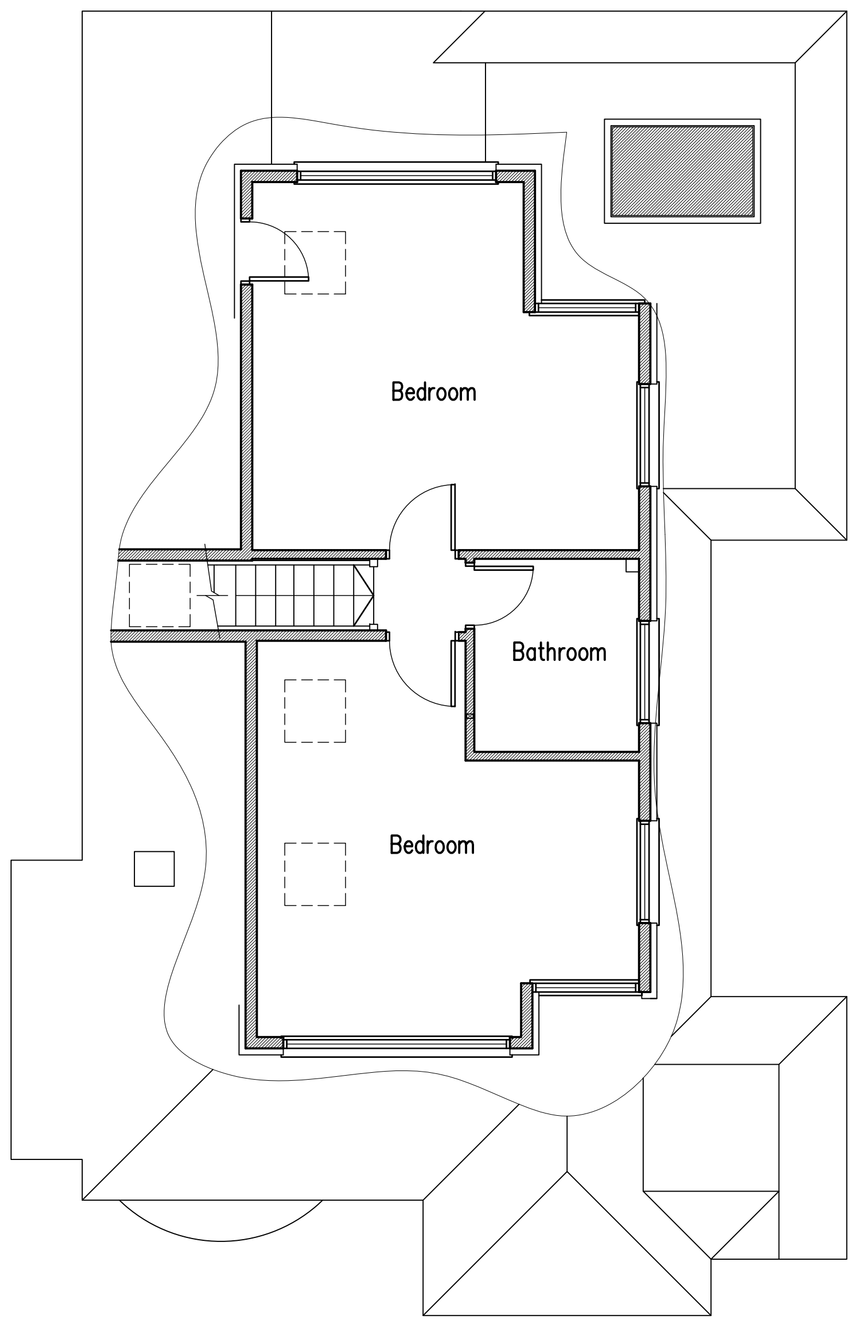

First Floor Plan

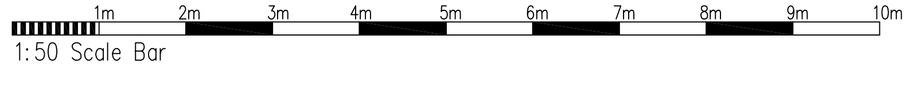

A	17.01.17	Client's requirements added

Proposed Extensions at: 413 Upper Shoreham Road, Shoreham-By-Sea, West Sussex

rja Planning & Building Consultants Ltd.
1st Floor
10 High Street
Shoreham-By-Sea
West Sussex BN43 5DA
t: 01273 467297 mob: 07971 375739
e: rex@rjapbc.co.uk web: www.rjapbc.co.uk

Chartered Institute of Architectural Technologists

PROJECT: 413 Upper Shoreham Road, Shoreham-By-Sea

DRAWING TITLE: Proposed Floor Plans & Elevations

CLIENT: Mr & Mrs n Manns

DWG NO: 16621-01

REVISION: A

SCALE: 1:50 @ A1

DATE: 12.01.17

DRAWN: rex