Scale Bar (1:100)

0m 5m 10m

Scale Bar (1:50)

0m 5m

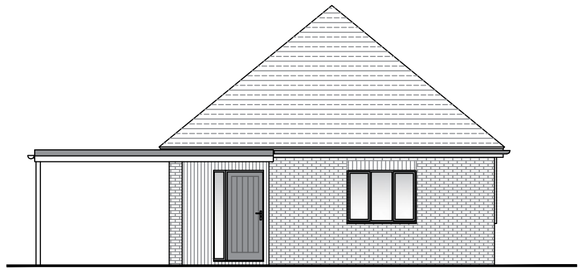

Proposed Front (North) Elevation (Scale 1:100)

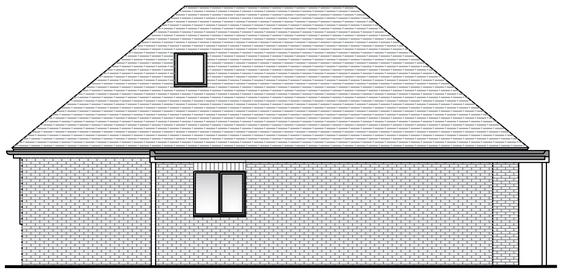

Proposed Side (East) Elevation (Scale 1:100)

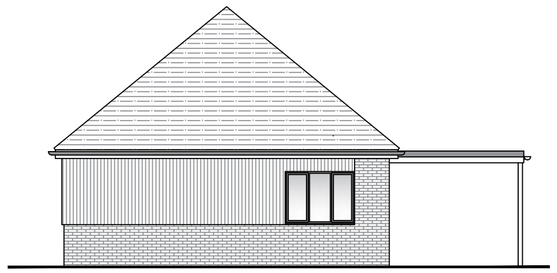

Proposed Rear (South) Elevation (Scale 1:100)

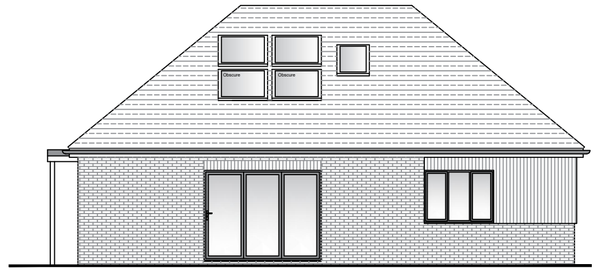

Proposed Side (West) Elevation (Scale 1:100)

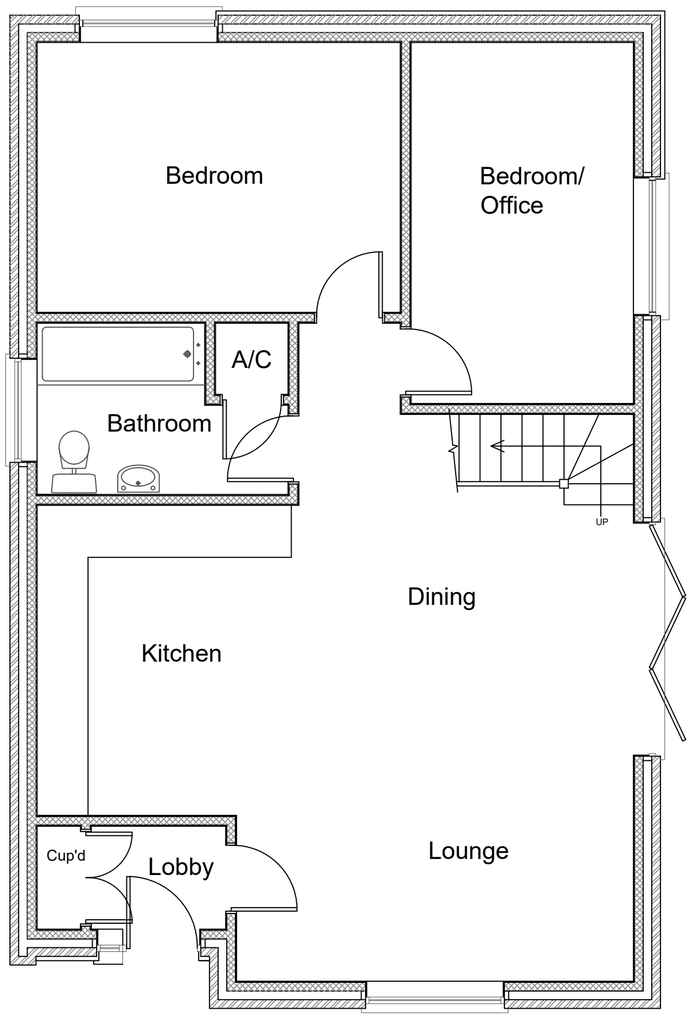

Proposed Ground Floor Layout (Scale 1:50)

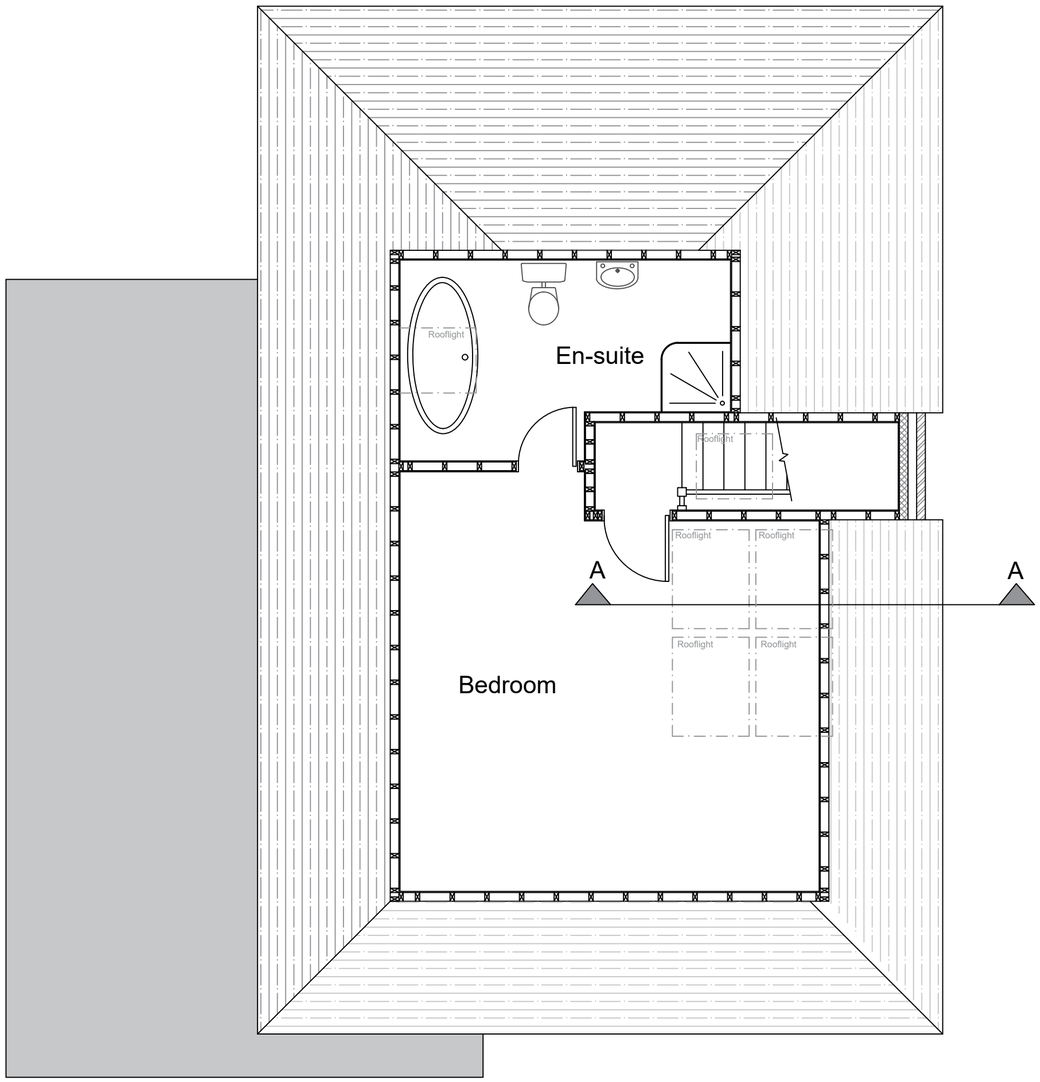

Proposed First Floor Layout (Scale 1:50)

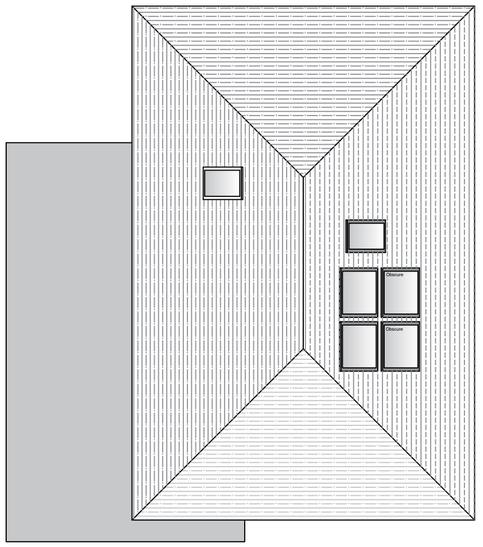

Proposed Roof Plan (Scale 1:100)

B	April 2023	Rooflights amended
A	March 2023	Address and elevations corrected

revisions

DOWNSVIEW
ASSOCIATES
Chartered Surveyors

Little Acorns, Hampers Lane, Storrington,
West Sussex, RH20 3HZ
Tel: 01903 746367 Mob: 7525 844965
Email: mail@downsview-surveyors.co.uk

RICS

address:
Land to the West of 9 Irene Avenue
Lancing
West Sussex
BN15 9NZ

project:
Proposed construction of detached dwelling

title:
Proposed Layouts and elevations

scale:	date:	revision:
As noted @ A2	March 2023	B

drawing number:
2023.373.01