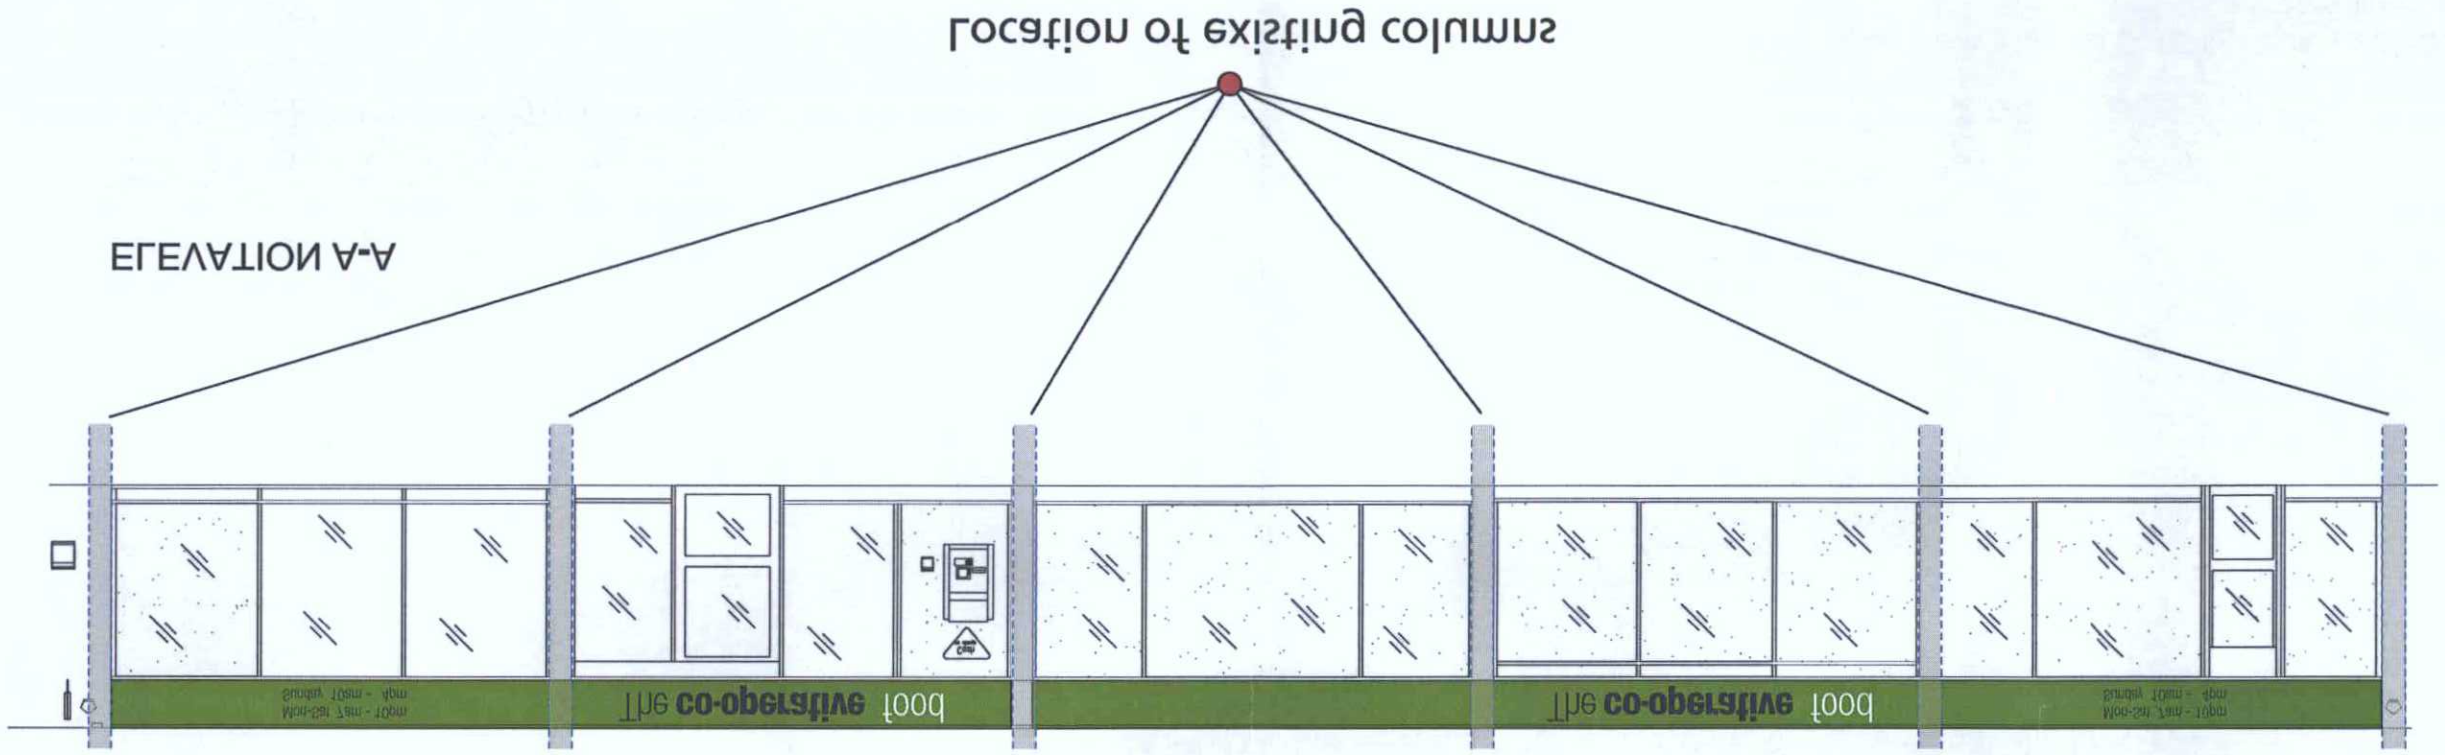

WORTHING
PLANNING SERVICES
DATE 25 FEB 2015
PLAN AWOM/0542/15.
VALID

Elevations

PROJECT TITLE:
The Co-operative Food - Southwick Square - BN42 4FL

Scale: 1:100@A3
0 1 2 3 4 5 10
PAGE 3 of 4
Hawes Sians | The co-operative food