PROJECT TITLE:

The Co-operative Food - Southwick Square - BN42 4FJ

Proposed Signage

ADUR & WORTHING PLANNING SERVICES

DATE VALID	25 FEB 2015
PLAN	AWDM/ 0274/15

Pantone 375c (Print) MK172E (Paint)


PMS 2757c

PMS Process Black c

PMS 1235 c

Fascia Section - NTS



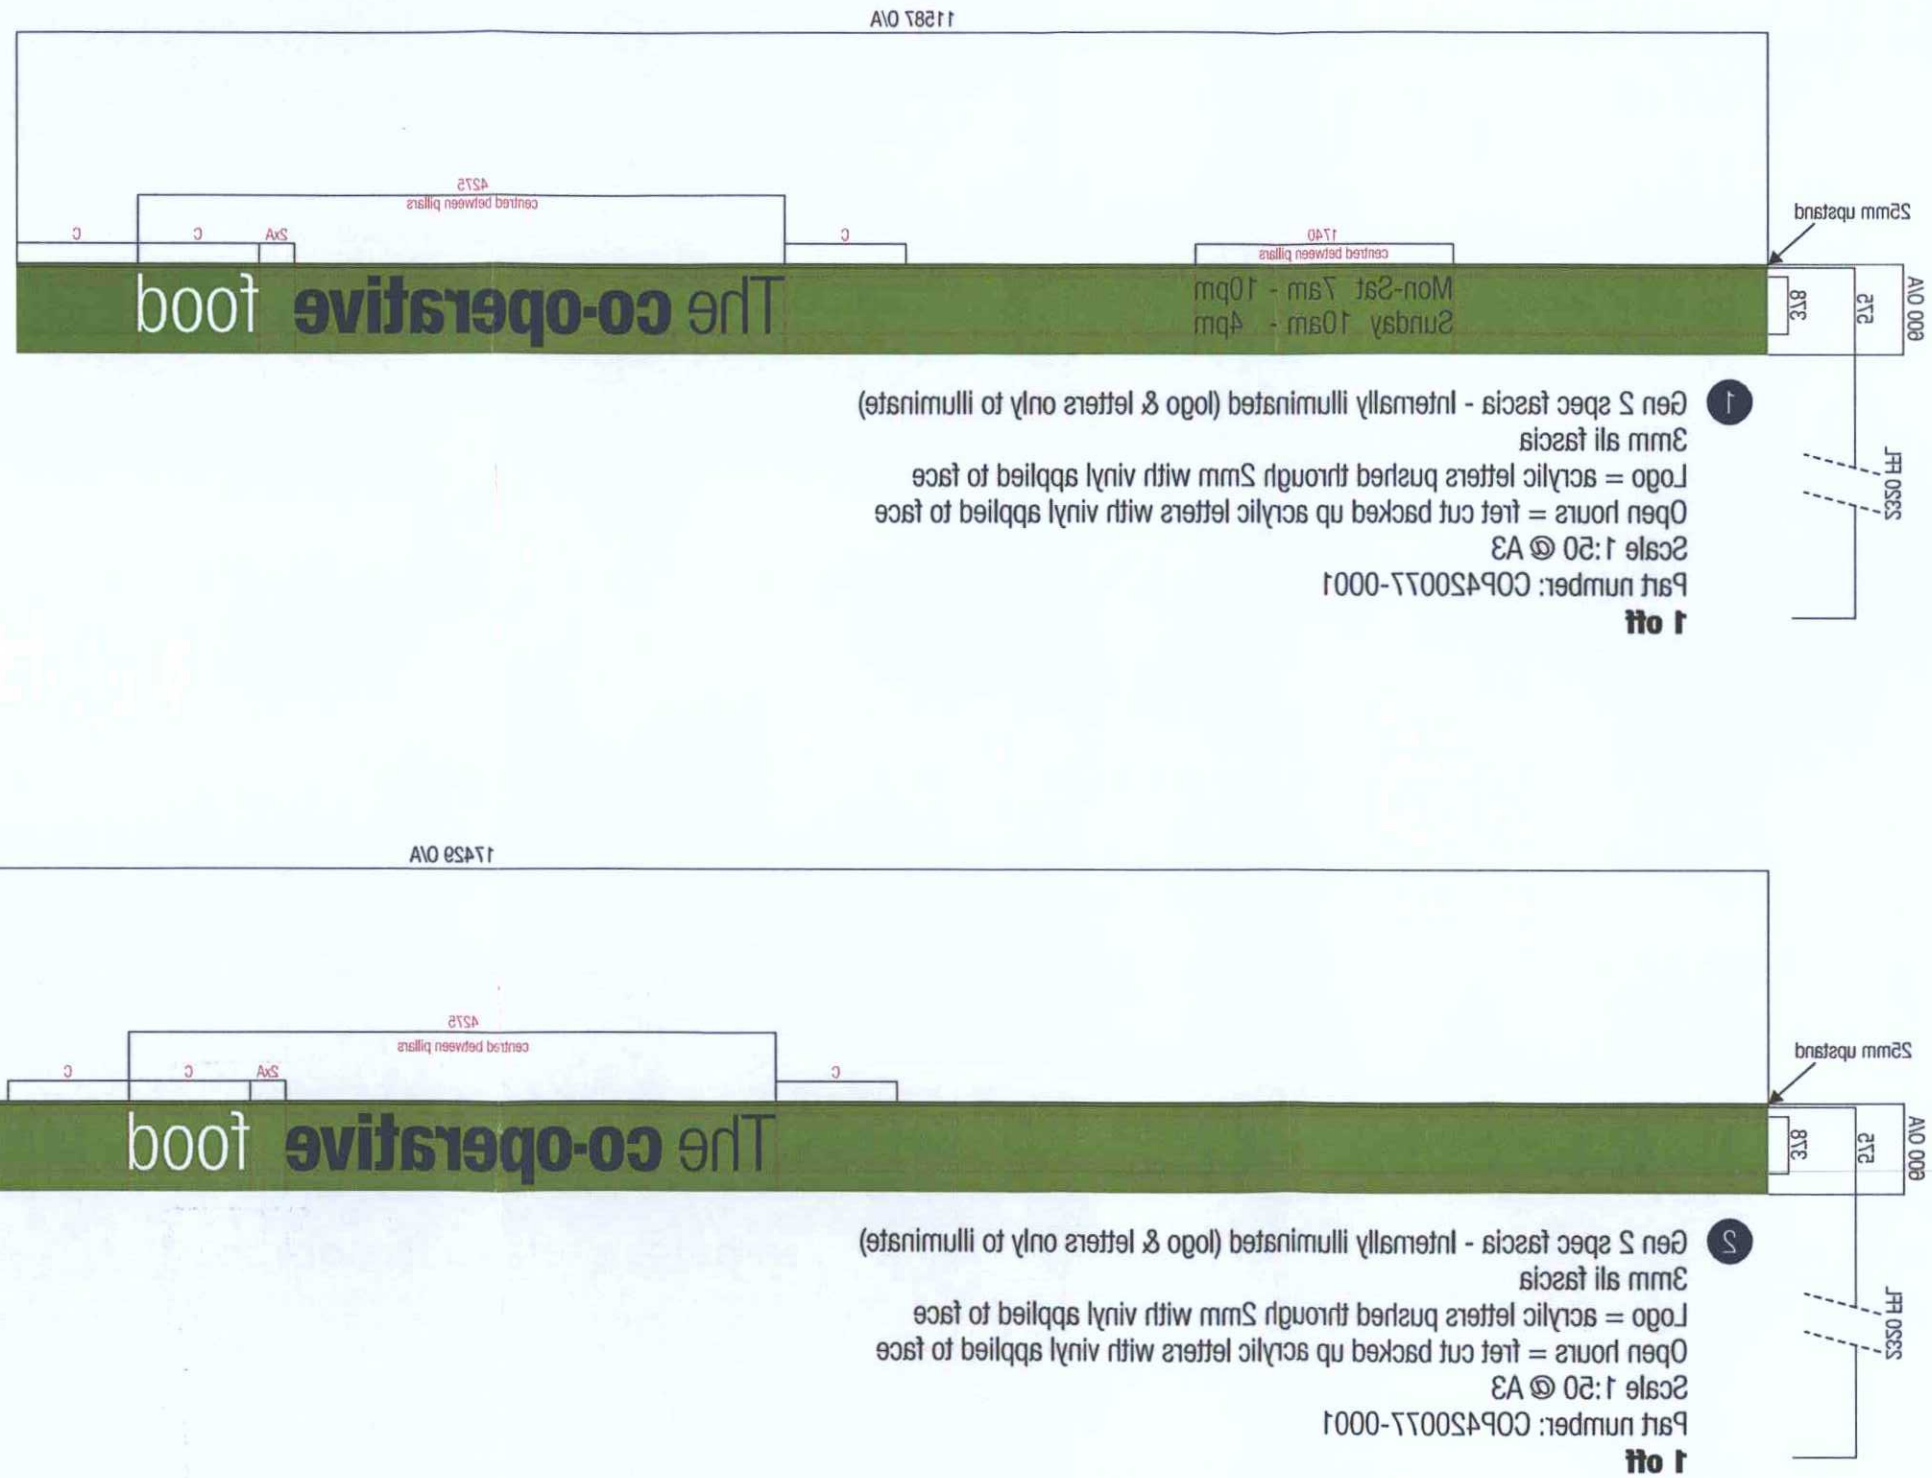

1 Gen 2 spec fascia - Internally illuminated (logo & letters only to illuminate)
3mm ali fascia
Logo = acrylic letters pushed through 2mm with vinyl applied to face
Open hours = fret cut backed up acrylic letters with vinyl applied to face
Scale 1:50 @ A3
Part number: COP4200177-0001
1 off

Fascia Section - NTS



2 Gen 2 spec fascia - Internally illuminated (logo & letters only to illuminate)
3mm ali fascia
Logo = acrylic letters pushed through 2mm with vinyl applied to face
Open hours = fret cut backed up acrylic letters with vinyl applied to face
Scale 1:50 @ A3
Part number: COP4200177-0001
1 off