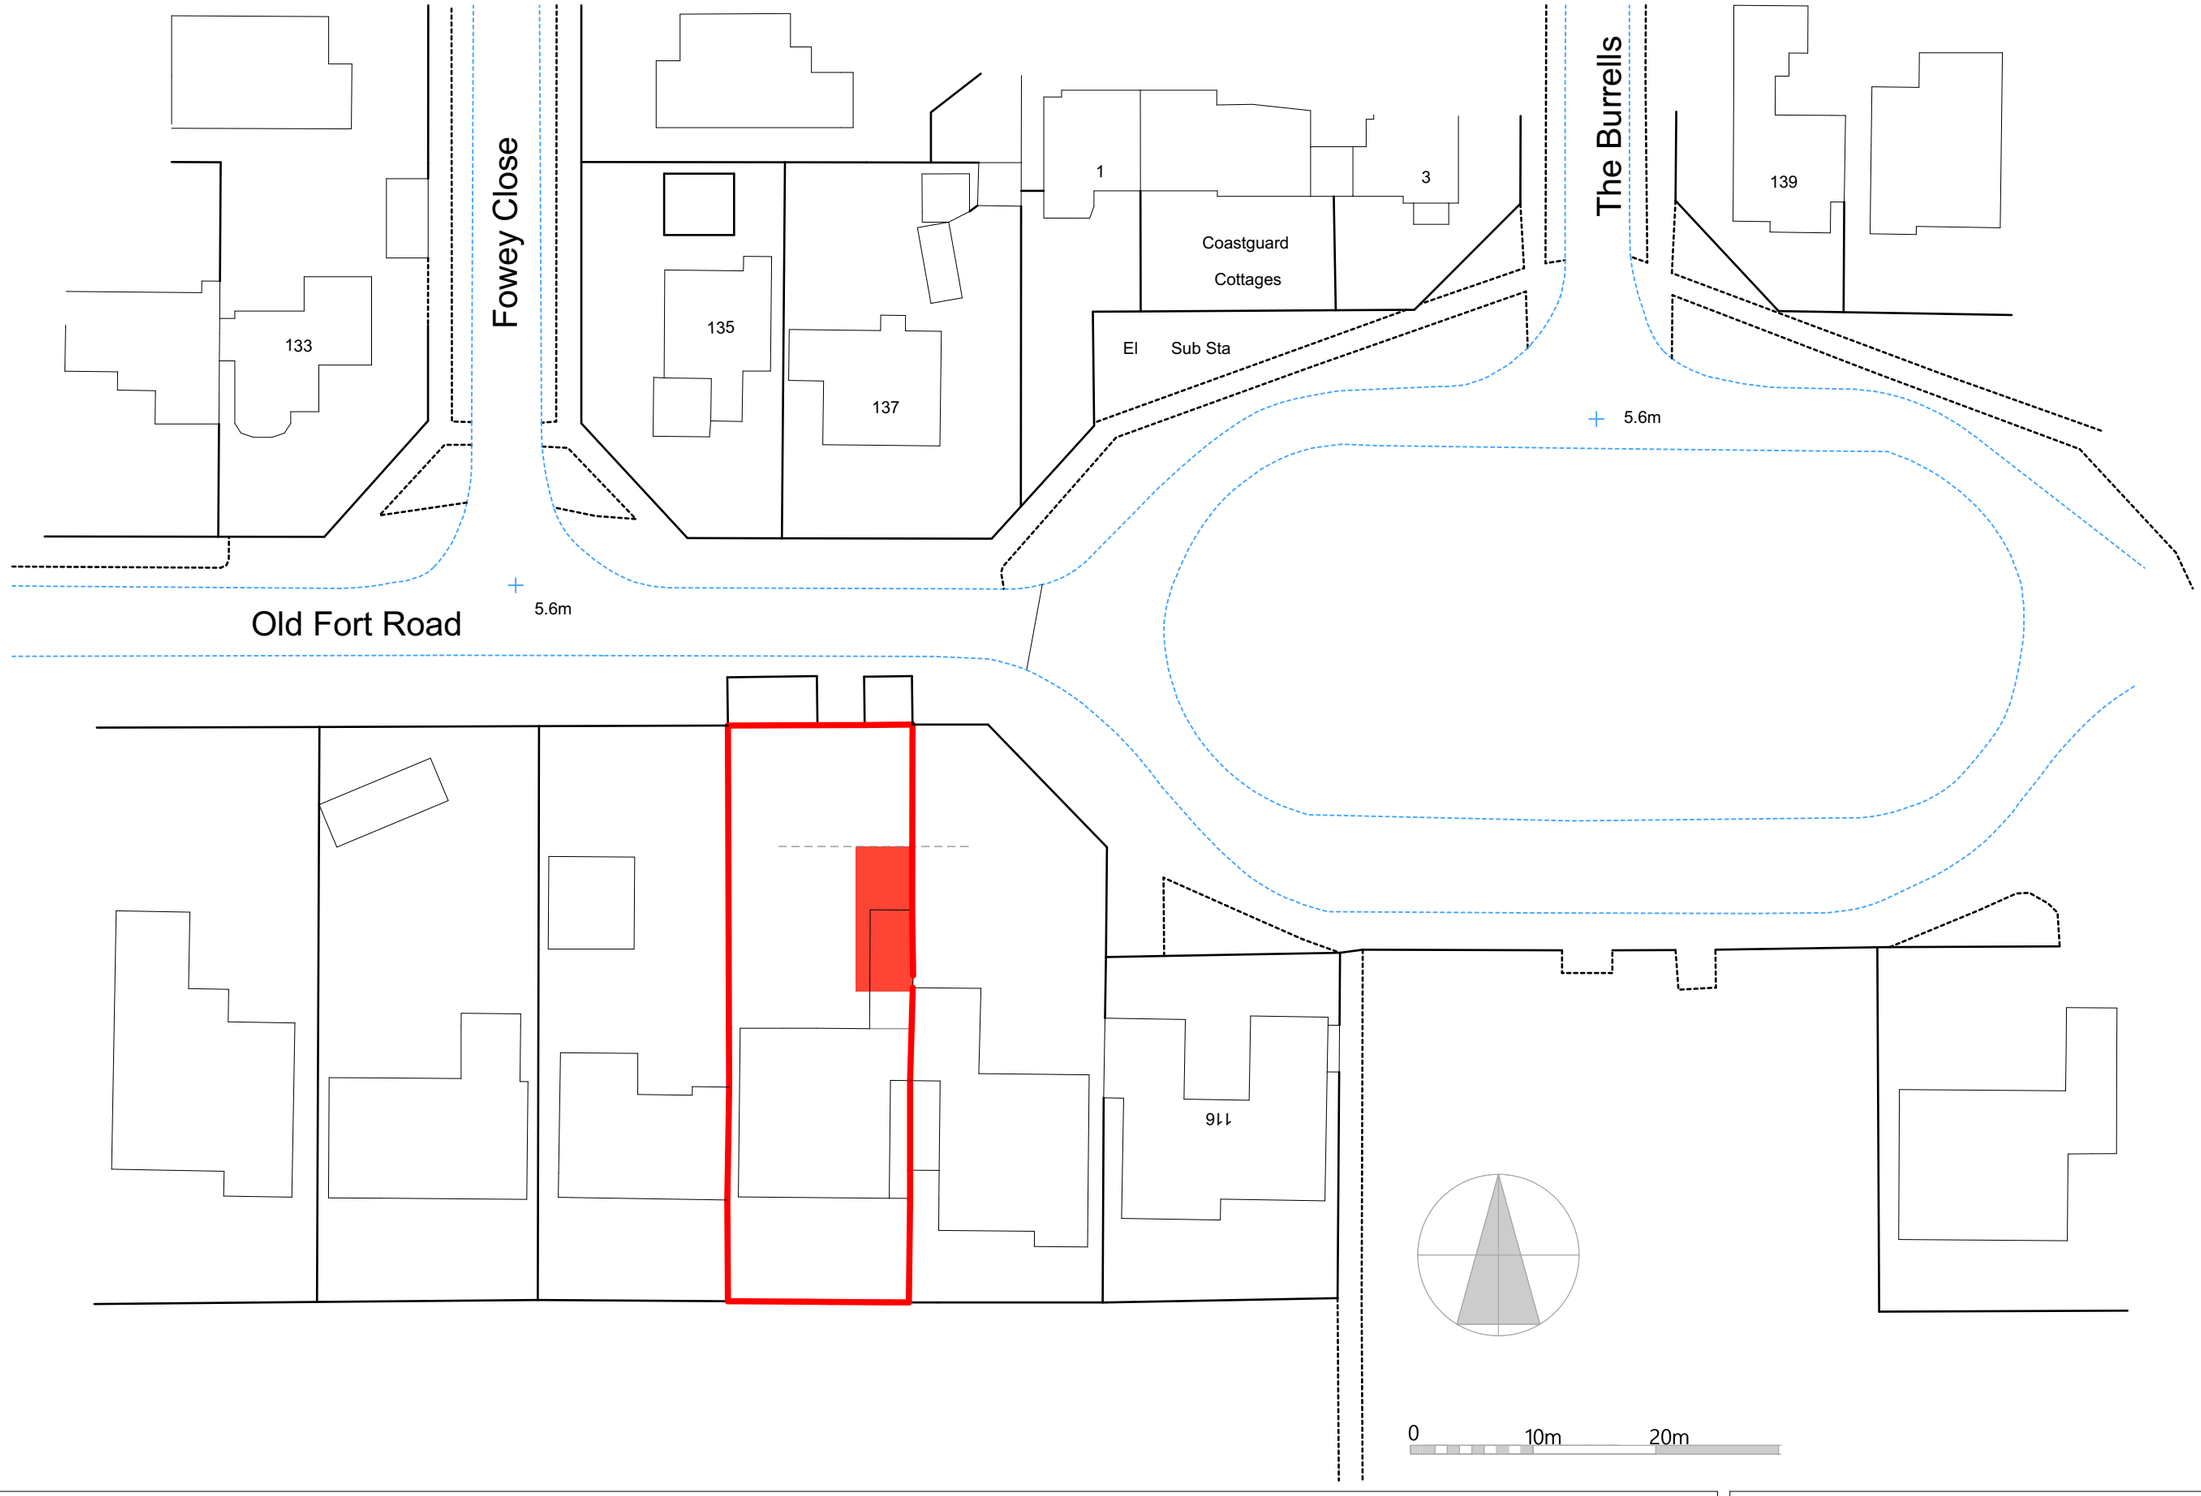

112 Old Fort Road, Shoreham-by-Sea BN43 5HB
Alterations and Improvements

BLOCK PLAN

OP owen powell ltd architects
82 Gloucester Road Brighton BN1 4AP
01273 69 66 55 op@owen-powell.com

March 2021	1:500@A3	2035/1 BL