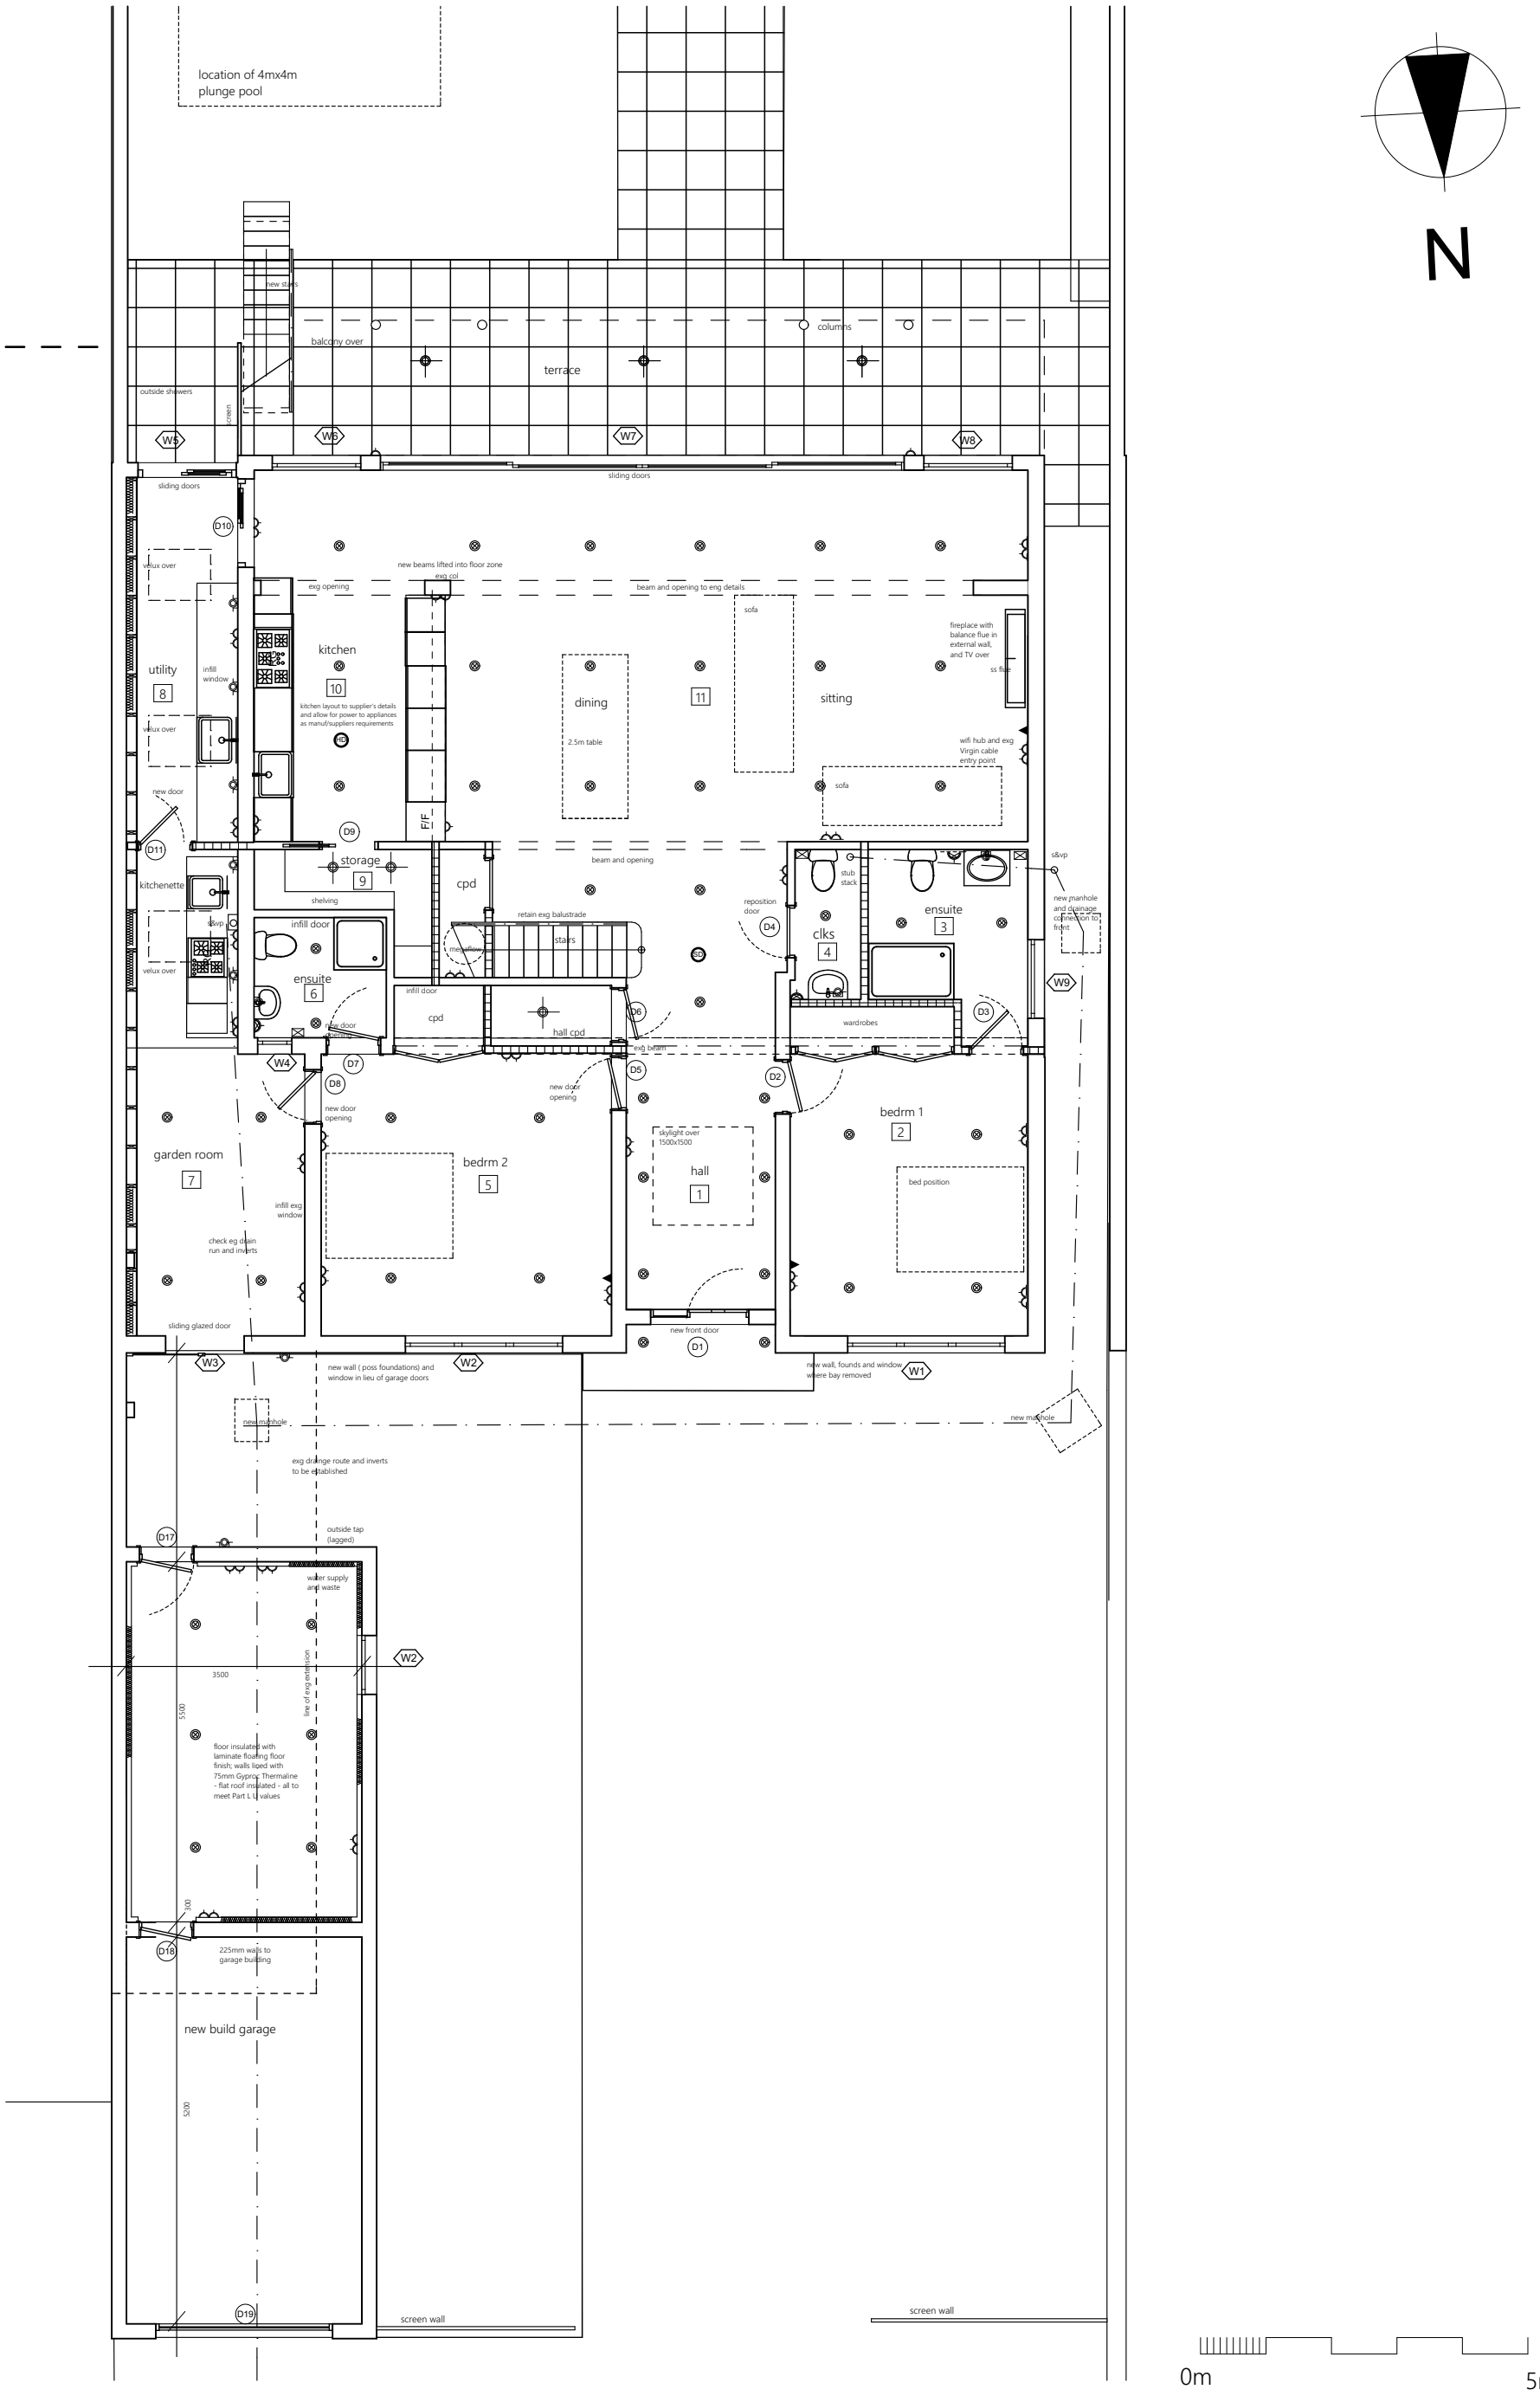

112 Old Fort Road, Shoreham-by-Sea BN43 5HB
Alterations and Improvements

PROPOSED GROUND FLOOR

OP owen powell ltd architects
82 Gloucester Road Brighton BN1 4AP
01273 69 66 55 op@owen-powell.com

March 2021
REV Sept 2021

1:100@A3

2035/3/A