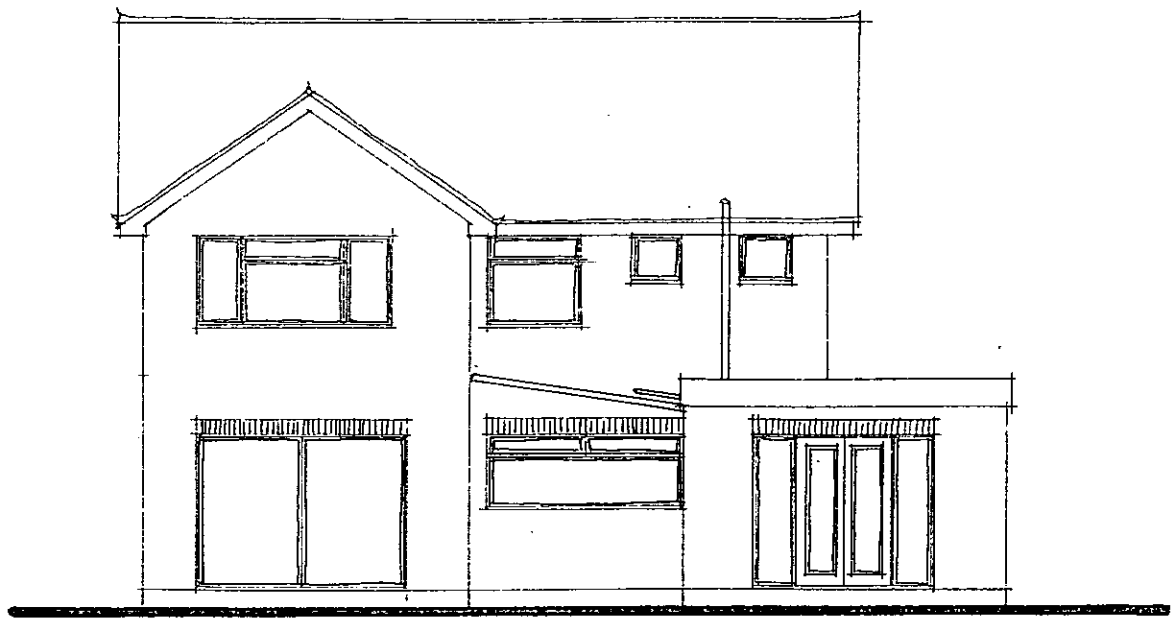

Existing Rear Elevation.

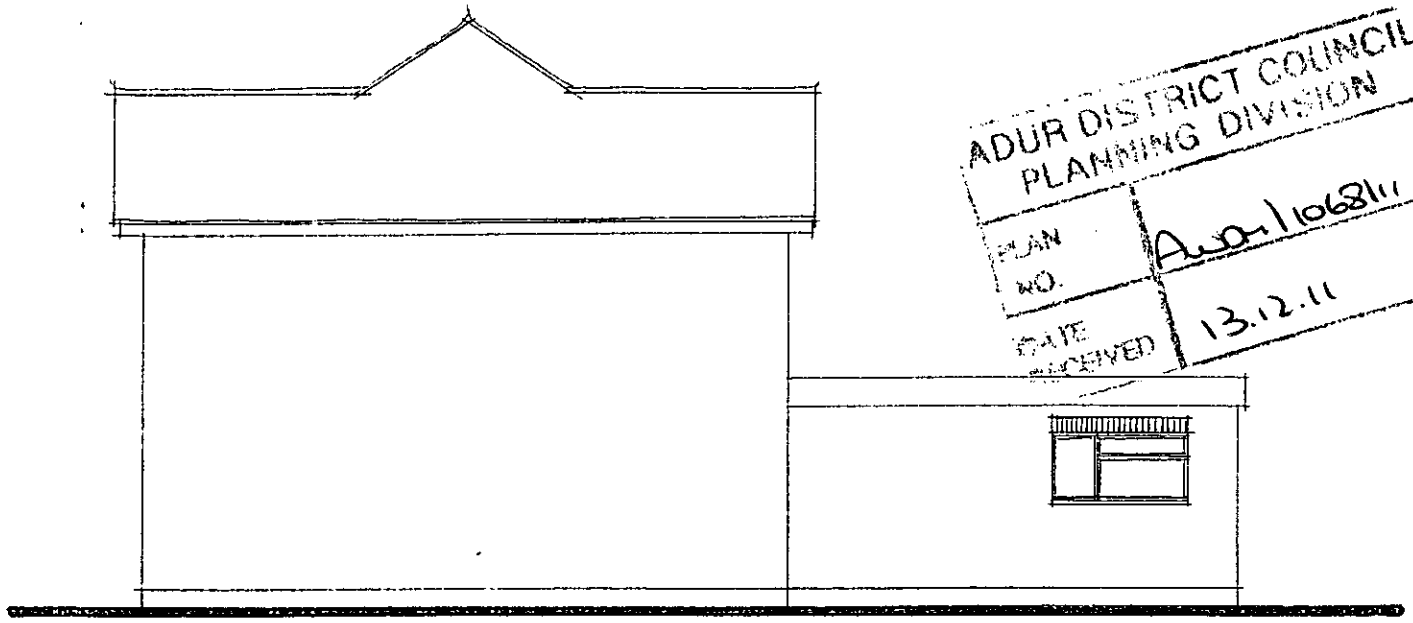

ADUR DISTRICT COUNCIL
PLANNING DIVISION
PLAN NO. AWA/1068/11
DATE RECEIVED 13.12.11

Existing Side Elevation.

Existing Elevations 1/100

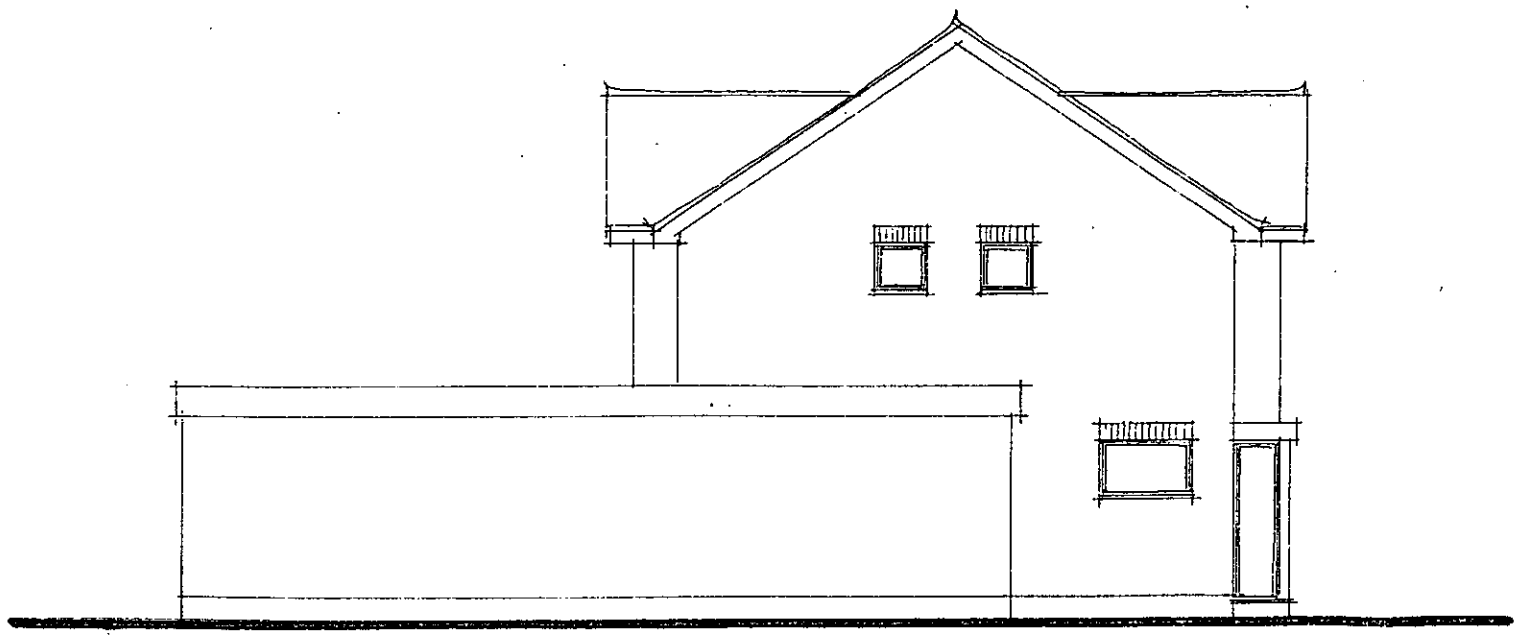

Existing Side Elevation.

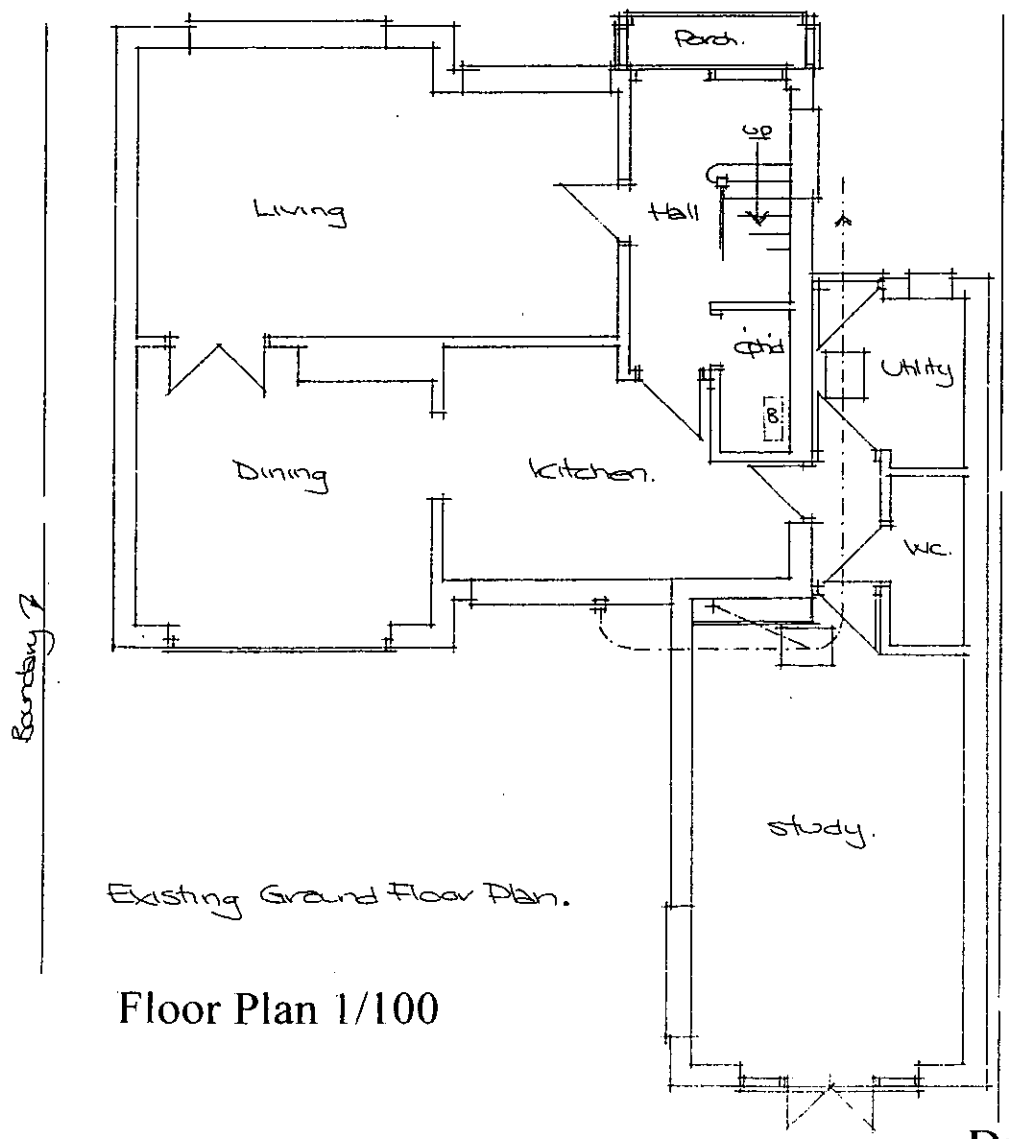

Existing Ground Floor Plan.

Floor Plan 1/100

Rear Extension: *Mr & Mrs Murray*
151 OLD FORT ROAD SHOREHAM-BY-SEA
WEST SUSSEX BN43 5HL

Paul Trussler
44-Firle-Road
Lancing
West Sussex
BN15 0NZ

Drawing no. 211/432/1