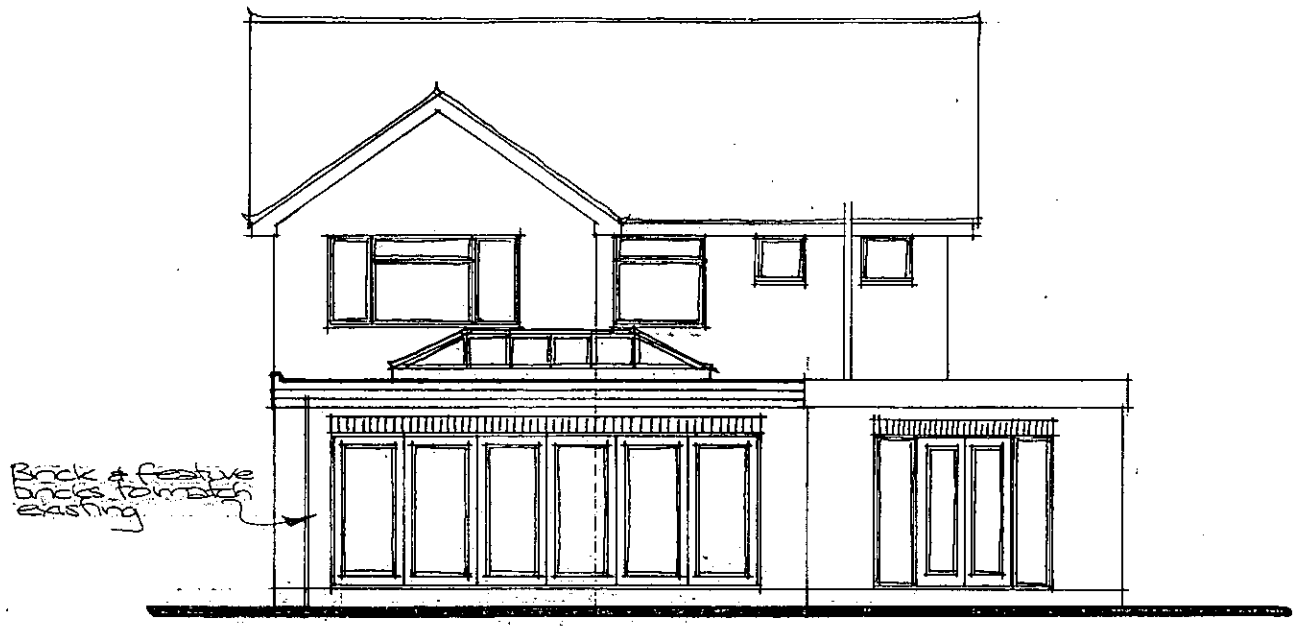

Proposed Rear Elevation.

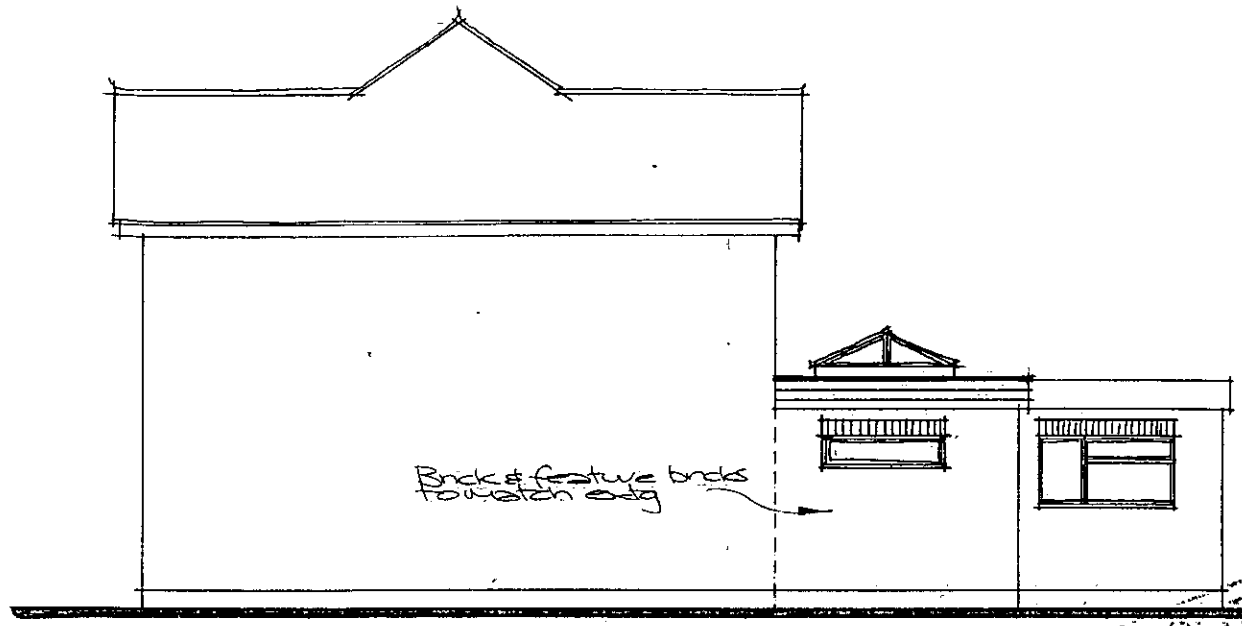

Proposed Side Elevation.

ADUR DISTRICT COUNCIL
PLANNING DIVISION
PLAN NO. AWDM/1068/11
DATE RECEIVED 13.12.11

Proposed Elevations 1/100

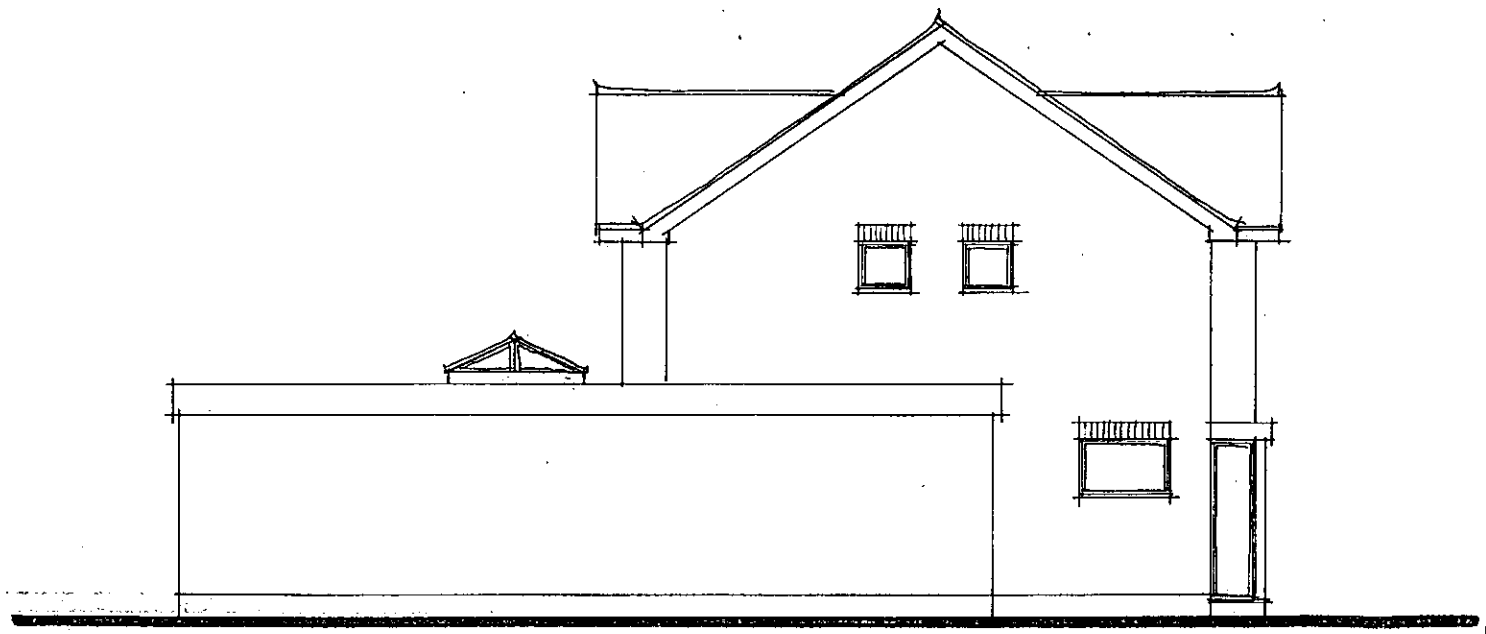

Proposed Side Elevation

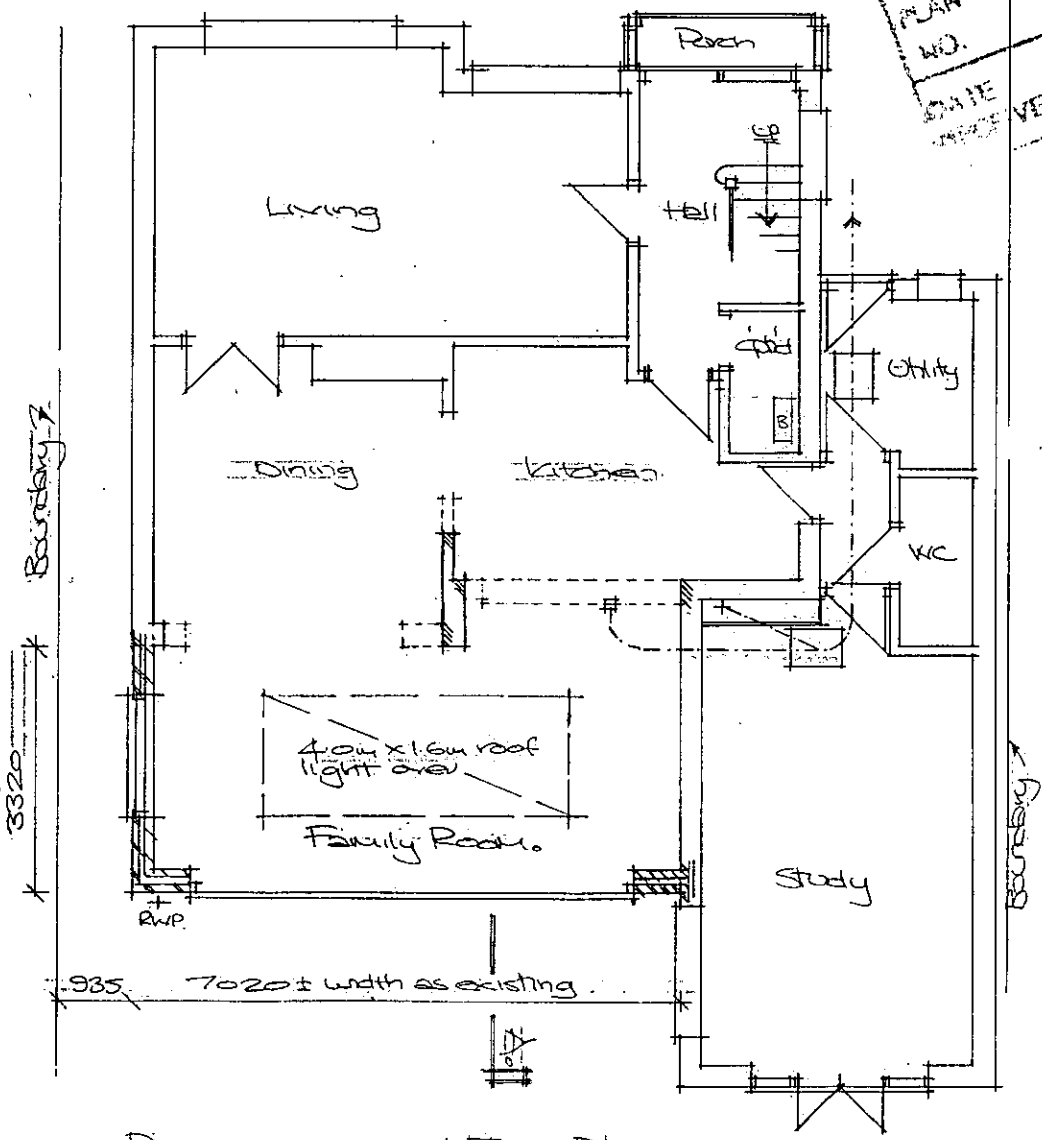

Proposed Ground Floor Plan.

Floor Plan 1/100

Paul Trussler
44 Firle Road
Lancing
West Sussex
BN15 0NZ

Rear Extension: *Mr & Mrs Murray*
151 OLD FORT ROAD SHOREHAM-BY-SEA
WEST SUSSEX BN43 5HL

Drawing no. 211/432/2