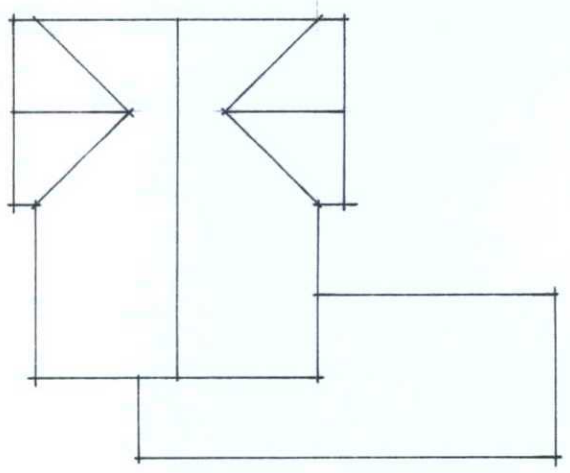

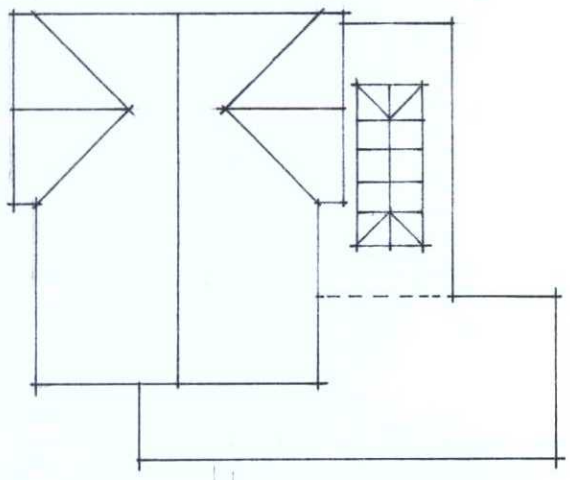

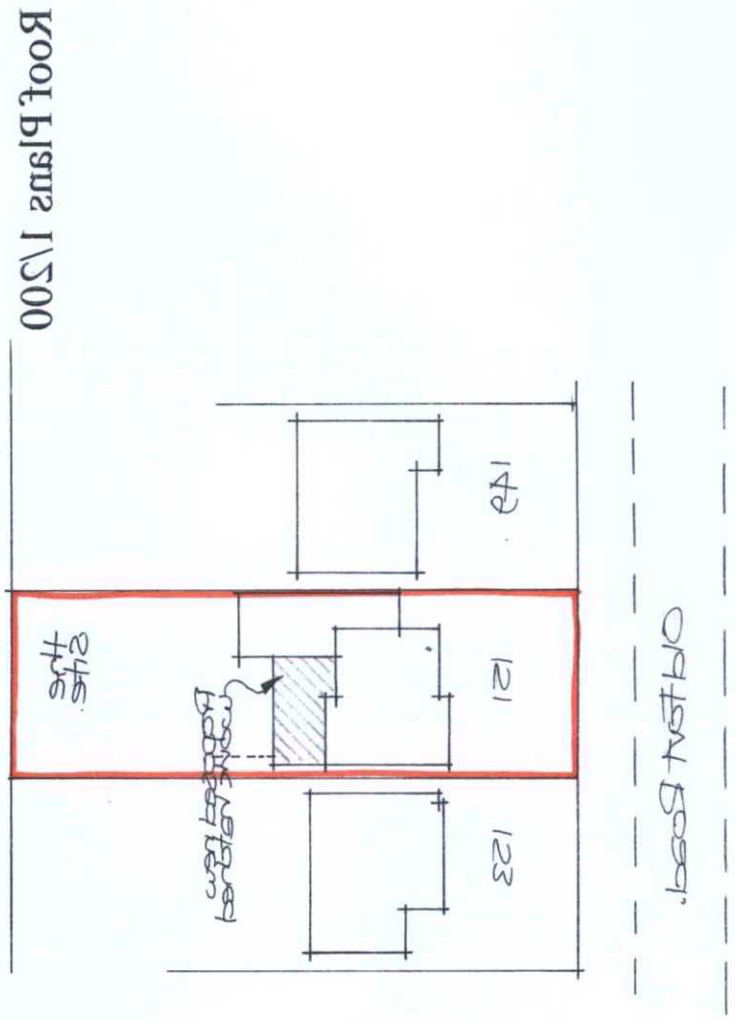

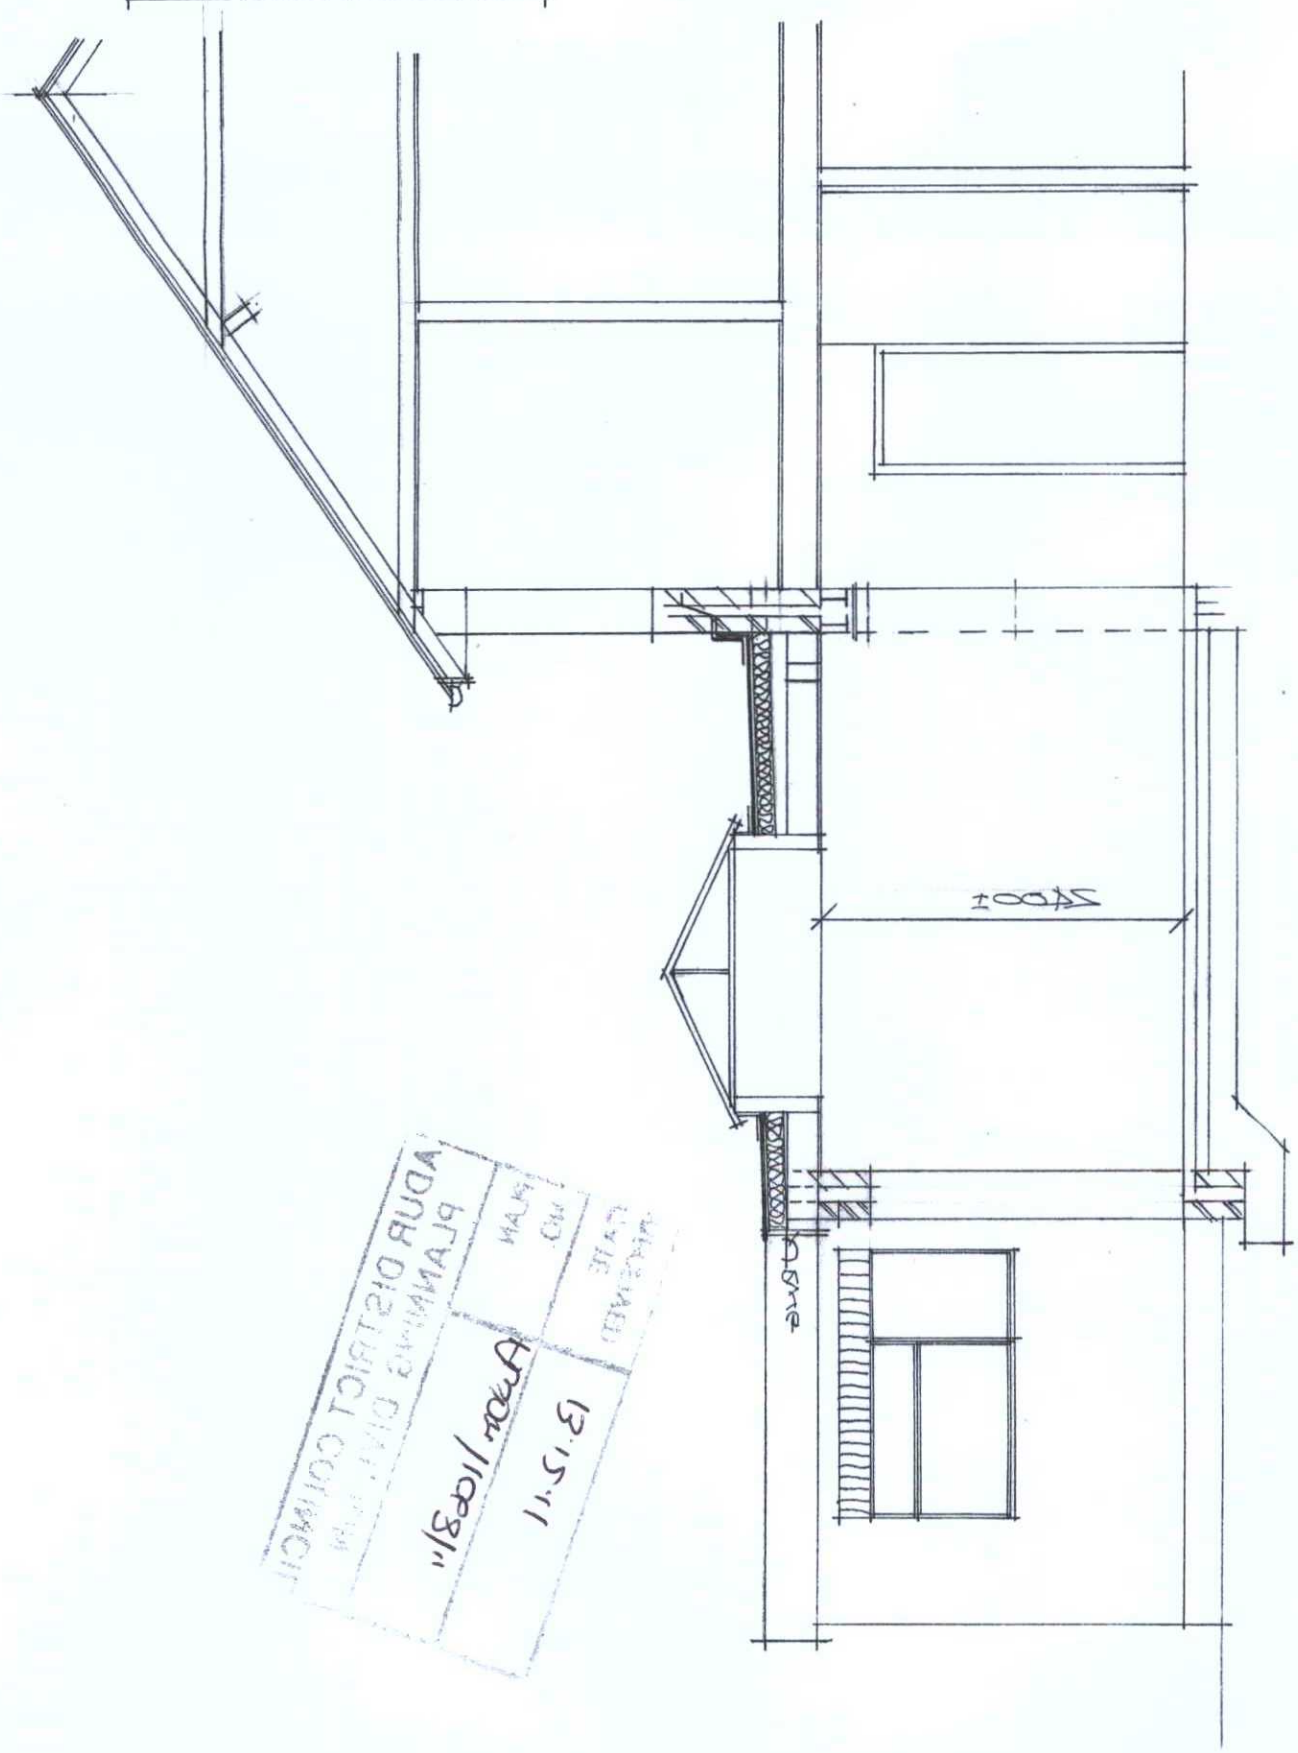

ADUR DISTRICT COUNCIL
PLANNING DIVISION
PLAN NO.
DATE
13.12.11
Amdt/1068/11

Drawing no. 2114/2/3

BN15 0NZ
West Sussex
Lancing
44 Firle Road
Paul Trussler

WEST SUSSEX BN43 5HL
151 OLD FORT ROAD SHOREHAM-BY-SEA
Rear Extension: Mr & Mrs Murray