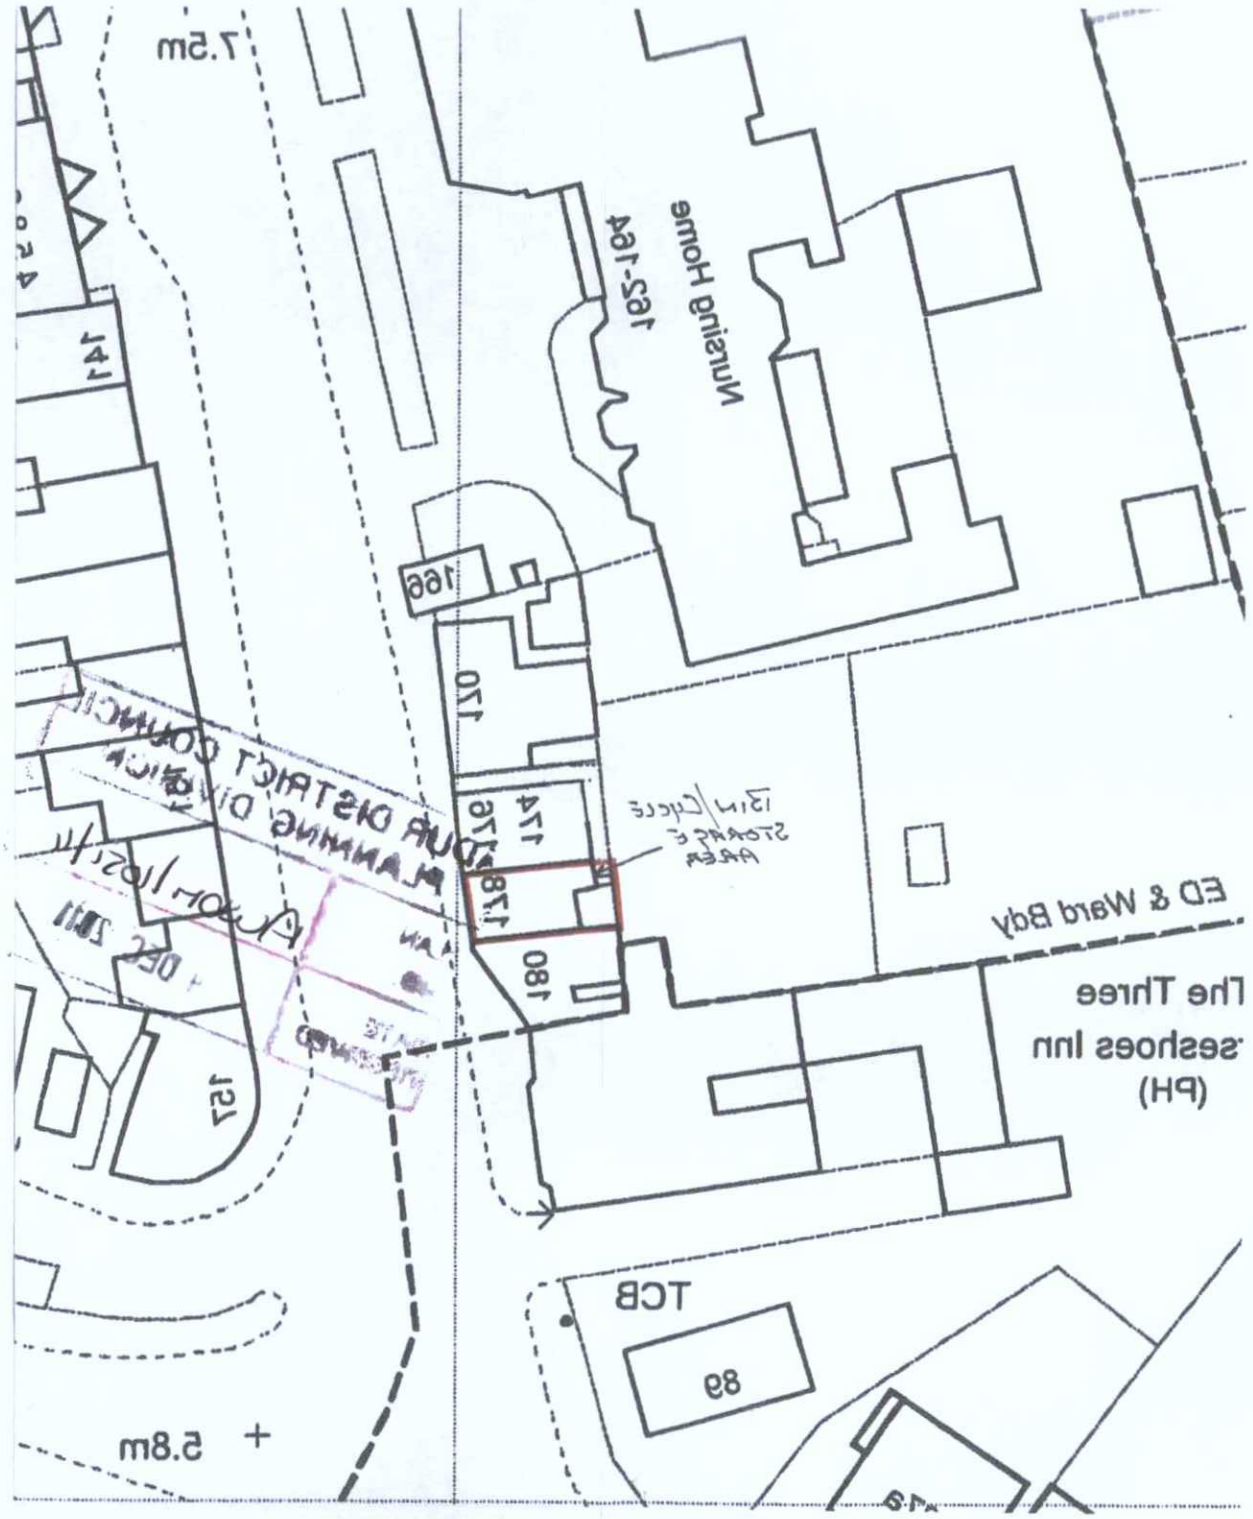

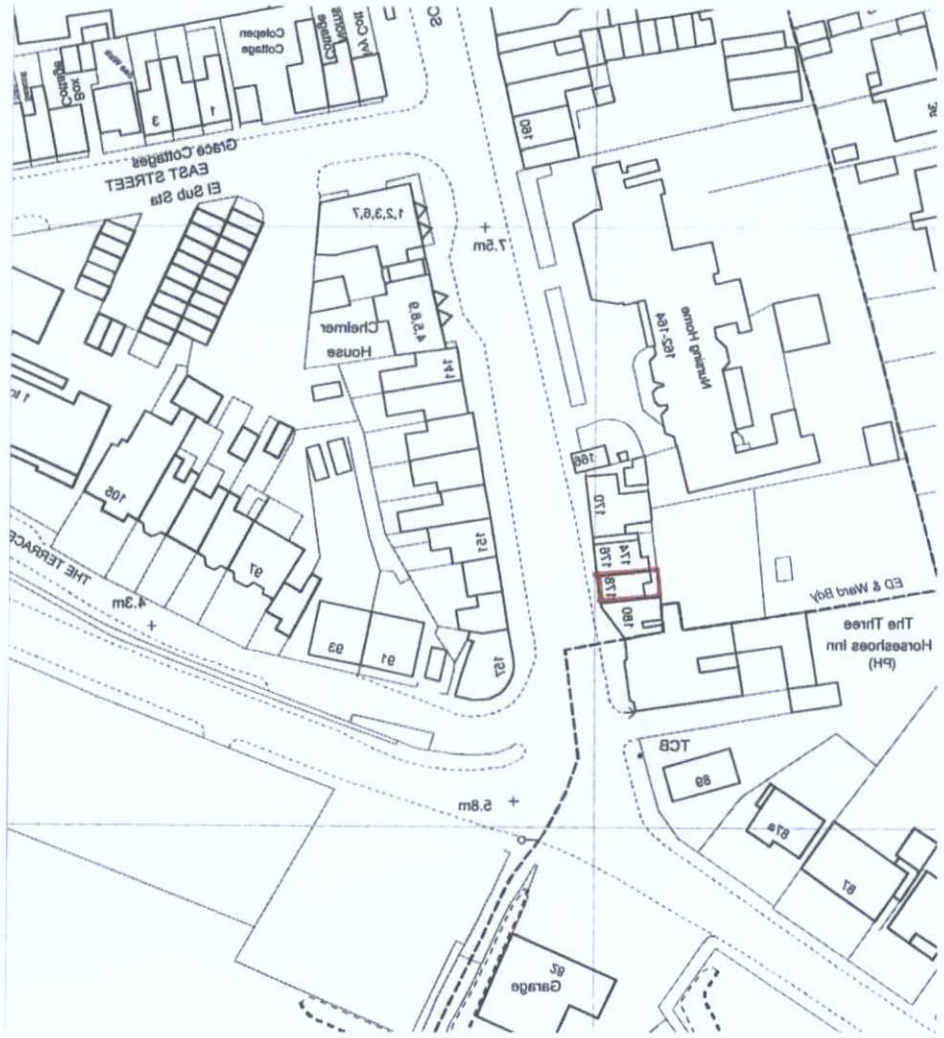



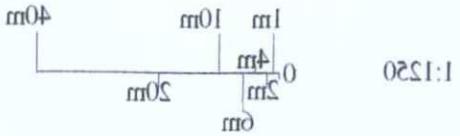

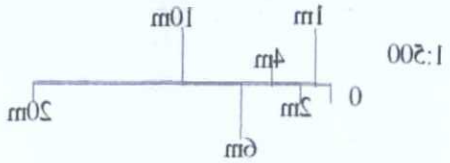

DAVID DAWSON
Architectural Services
Tel / Fax: 01903 764515

Client: Mr. R. Munday 119 West way Lancing	Ratio: 1:1250 & 1:500	Drawing No: SL / 1
Project: 178 South Street, Lancing Conversion of redundant shop to studio flat	Job No: 31/2355	
	Date: December 2011	Rev No: 01 Bin/Cycle Storage Identified
Drawing Title: block / location	8 Fifth Avenue LANCING West Sussex BN15 9QA Mobile: 07790 527999 e-mail: DDAS@talktalk.net	