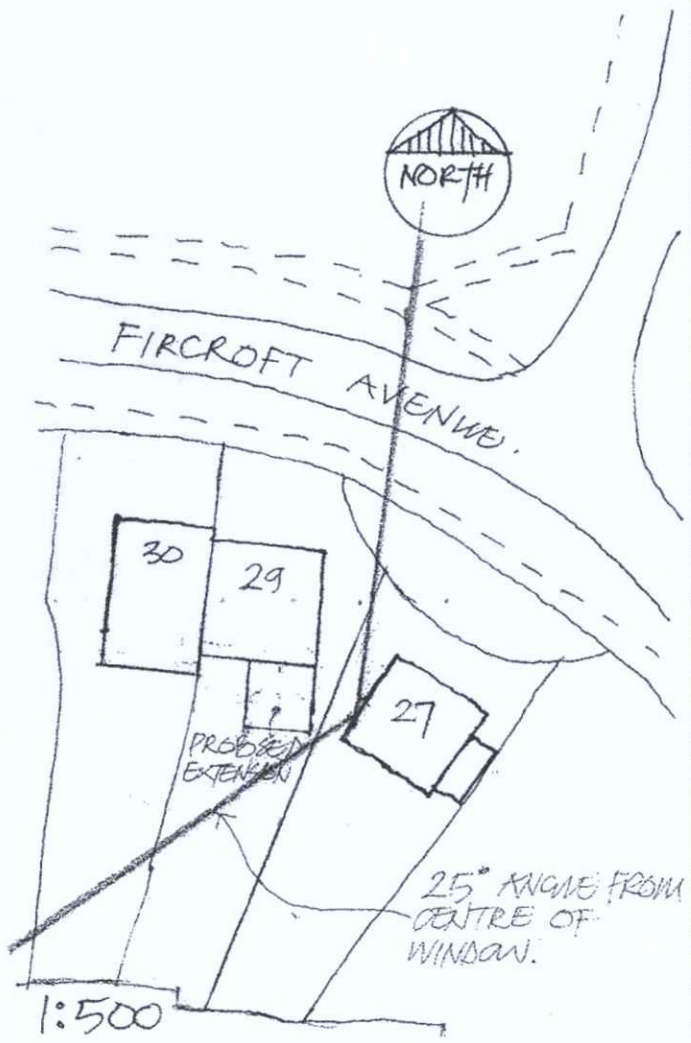

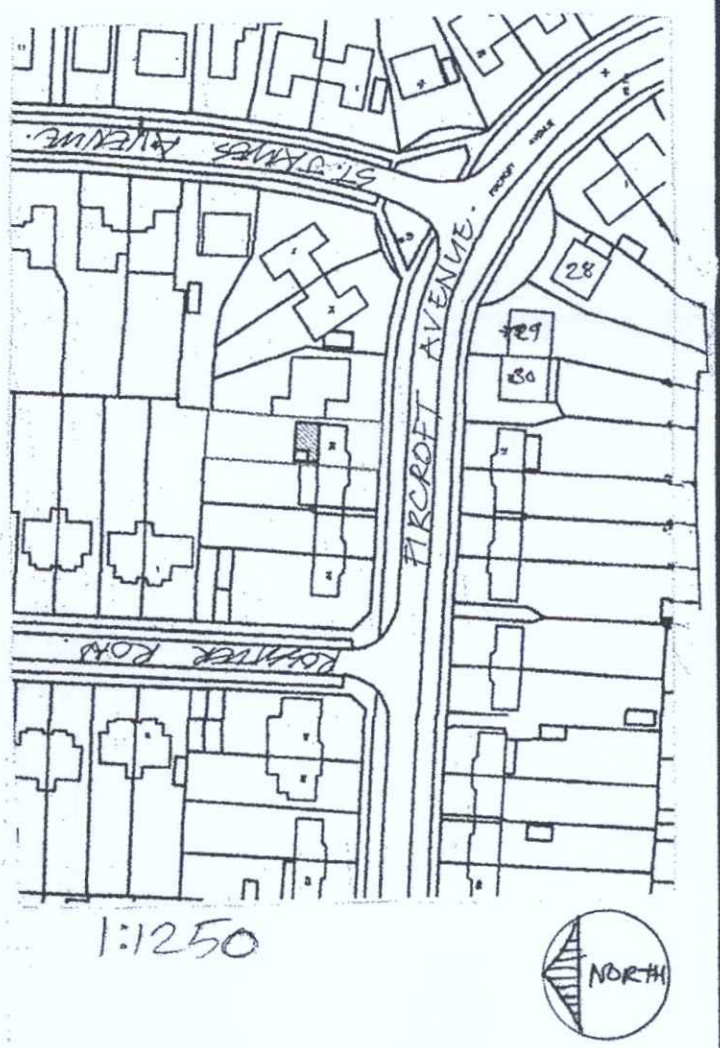

0 10 20 30 40
1:500

0 10 30 50 70 90
1:1250

Notes:

All Dimensions must be checked on site and not scaled from this drawing. THIS DOES NOT APPLY FOR PLANNING PURPOSES.
Contractor and client are reminded of their obligation under the Party Wall Act. If in doubt ask.
Contractor is to confirm all below ground drain run direction and invert levels.

A		
	Date	Revisions

copyright

TIM CORDING
Architectural and Planning Services
3 Whitethorn Drive,
Brighton BN1 5LH
Tel: 07766647320

Client
Julie Goodridge

Job Title
GROUND FLOOR REAR EXTENSION.
LOCATION & BLOCK PLAN.

Drawing Title
29 FIRCROFT AVENUE
LANCING.
BN15 0NW.

Scale 1:500 & 1:1250

Date DEC. 2018 | Drawn by

Drg.No. FA-02-18 | Rev

Paper Size A1

ADUR & WORTHING PLANNING SERVICES
PLAN AWDM/0211/19
DATE VALID Rec'd 15/5/19