

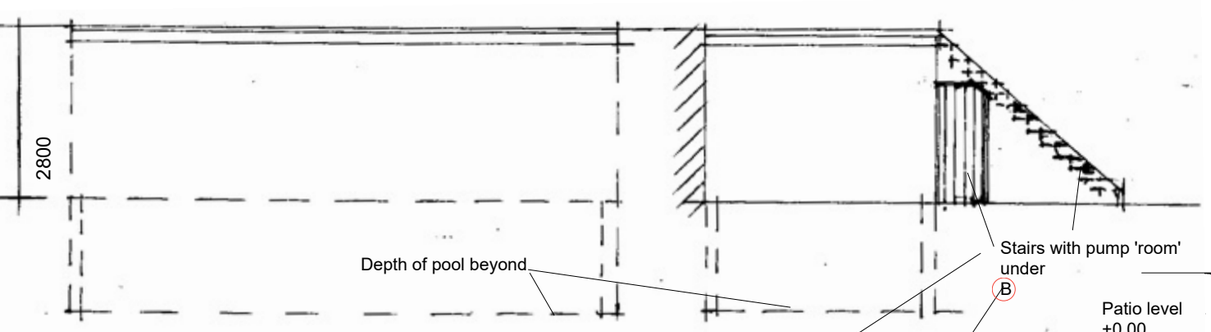


East elevation 1:100

North

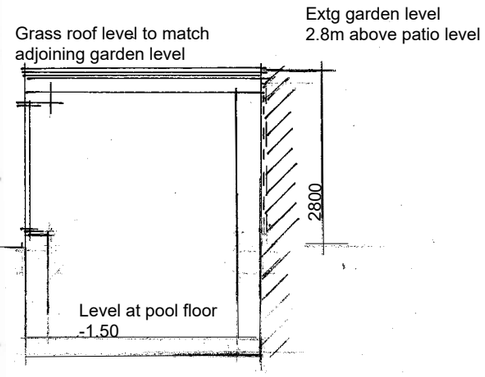



Section AA 1:100

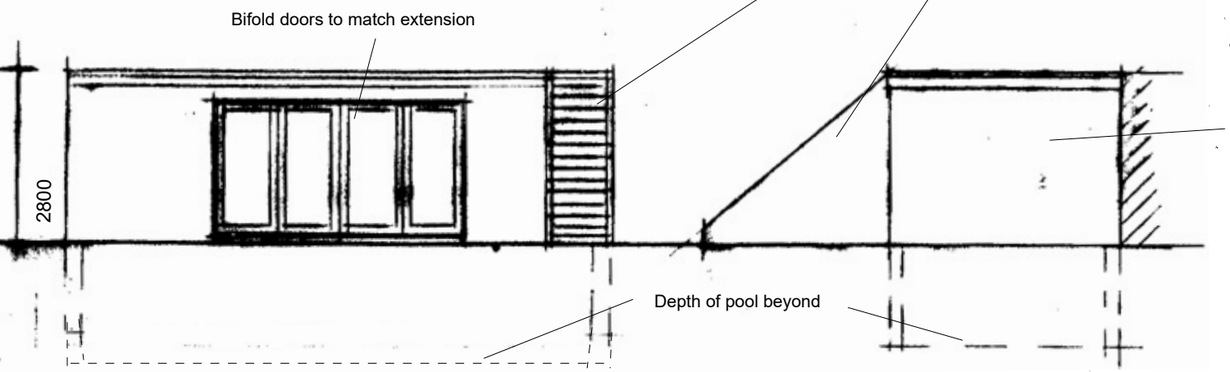


West

South

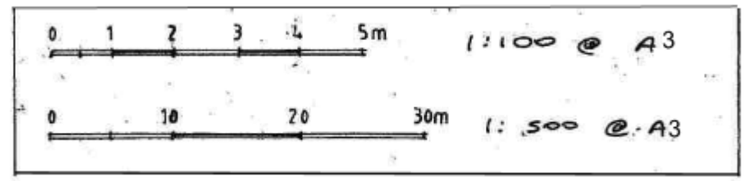

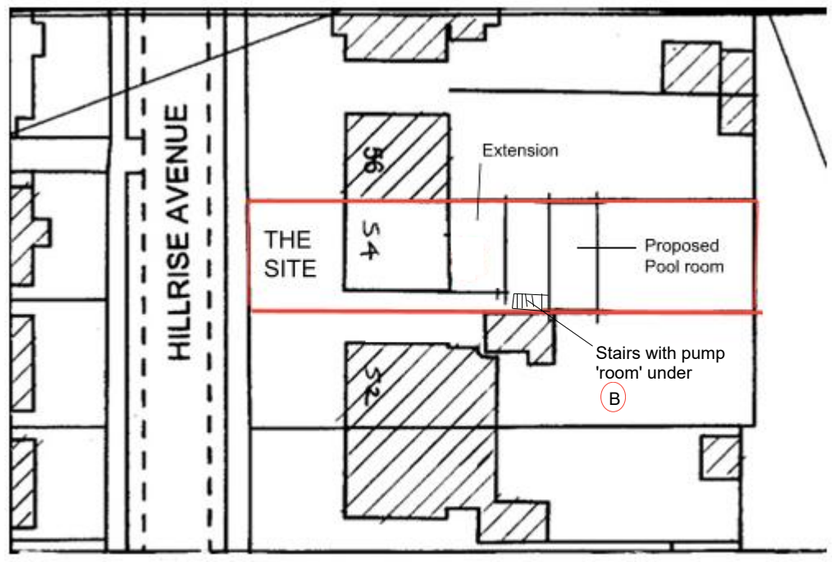

- Block plan 1:500

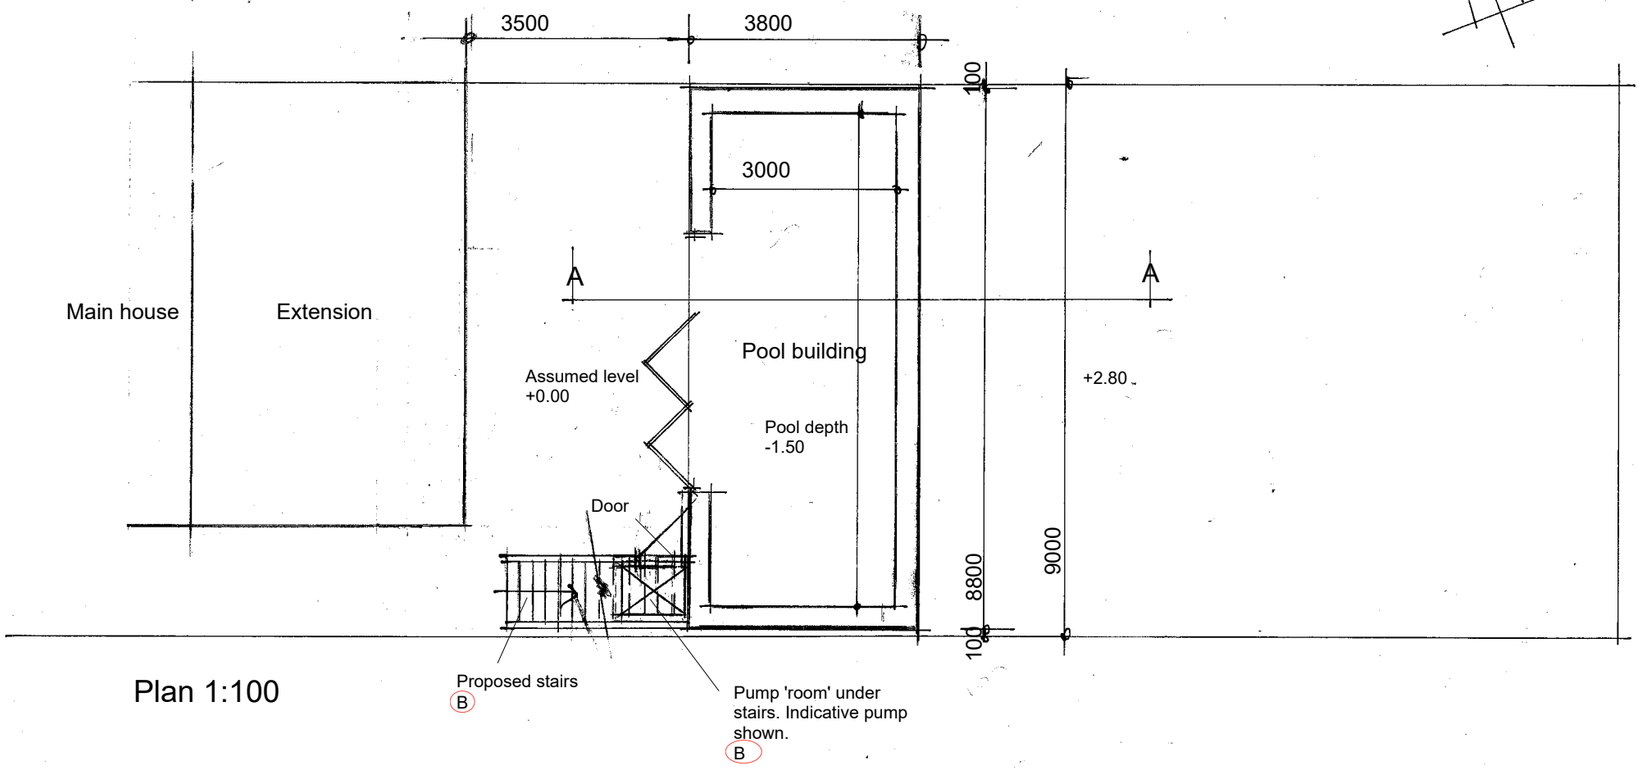

Plan 1:100

54 Hillrise Avenue : Sompting : Lancing
Proposed plans for pool room
(including additional information required by planning)

For Mr. M. Steele
Drawing 0326:10B

B Staircase added to TP requirements Nov 26 IS