

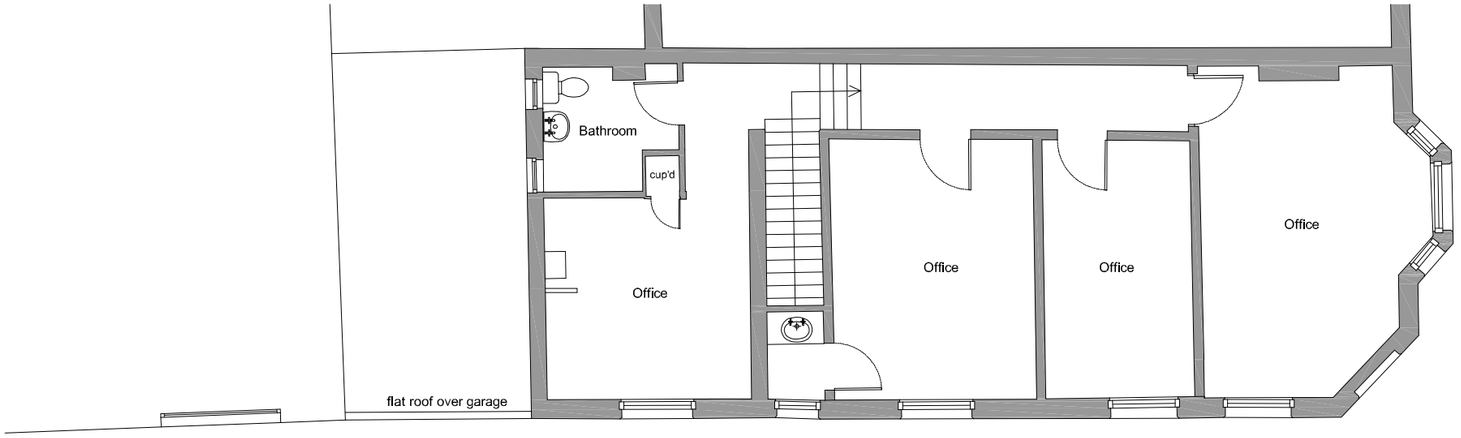


Existing First Floor Plan 1:100

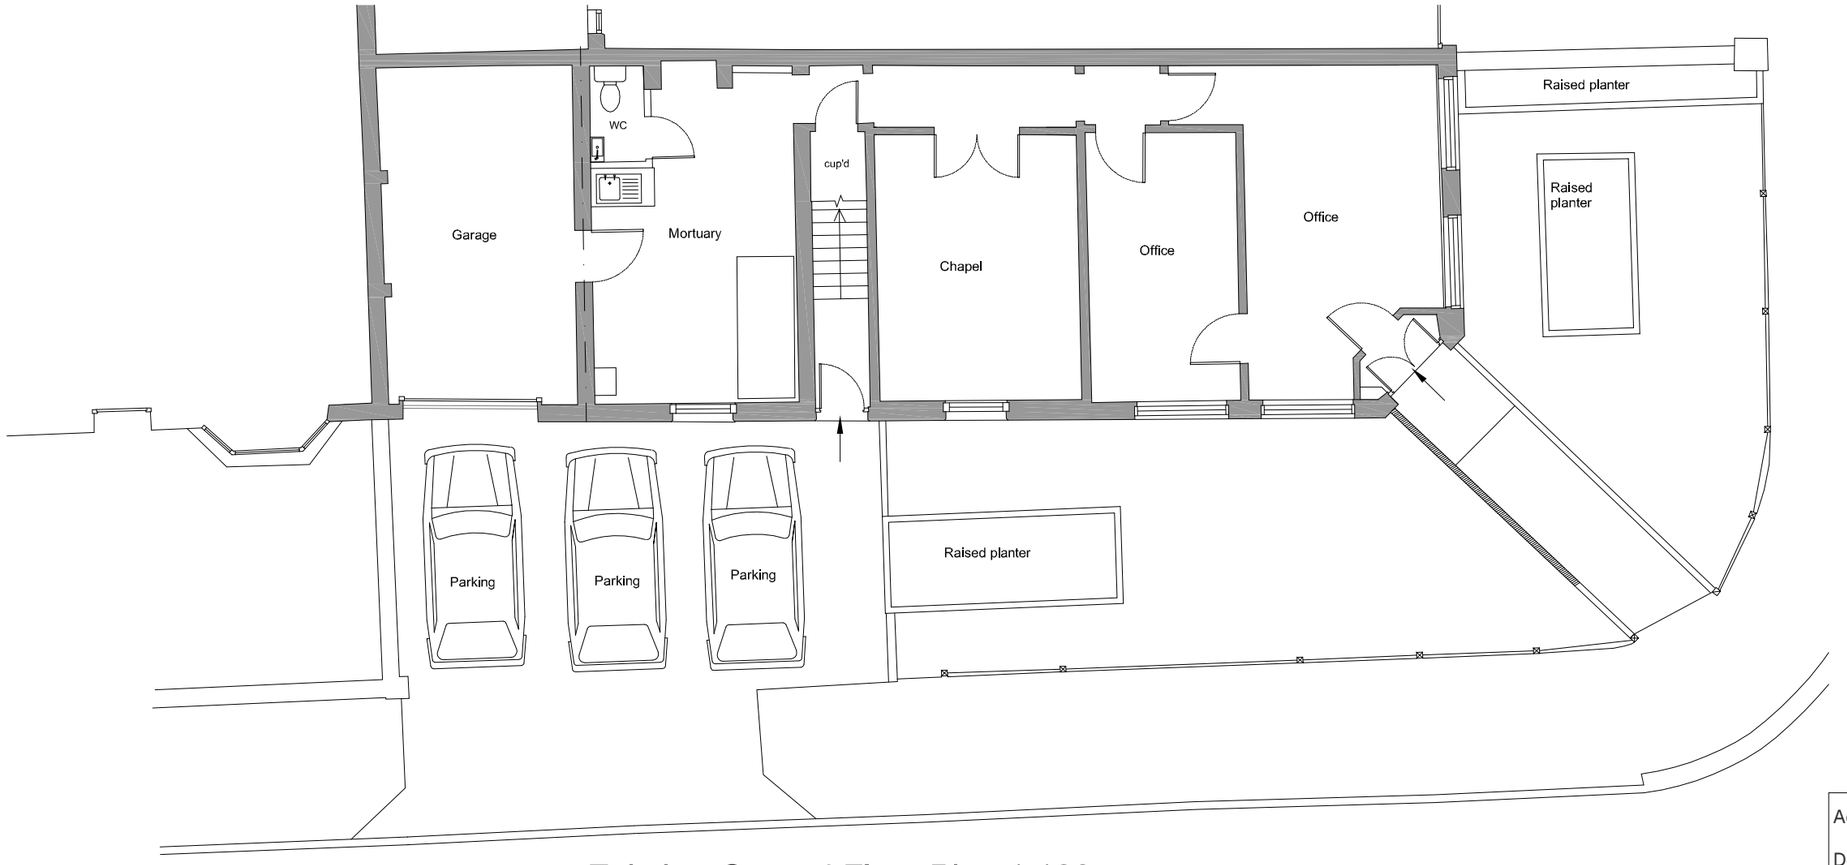

Existing Ground Floor Plan 1:100

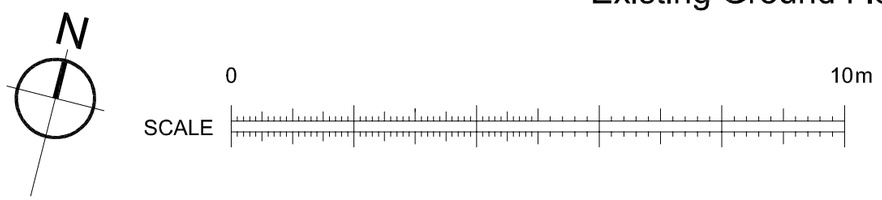

Address: 59-61 Lyndhurst road, Worthing, BN11 2DB

Description: Existing floor plans

Scale: 1:50 @A1/1:100 @ A3

Date: 18/07/2026

Drawn by: R. Turner

Drawing no: 002/1