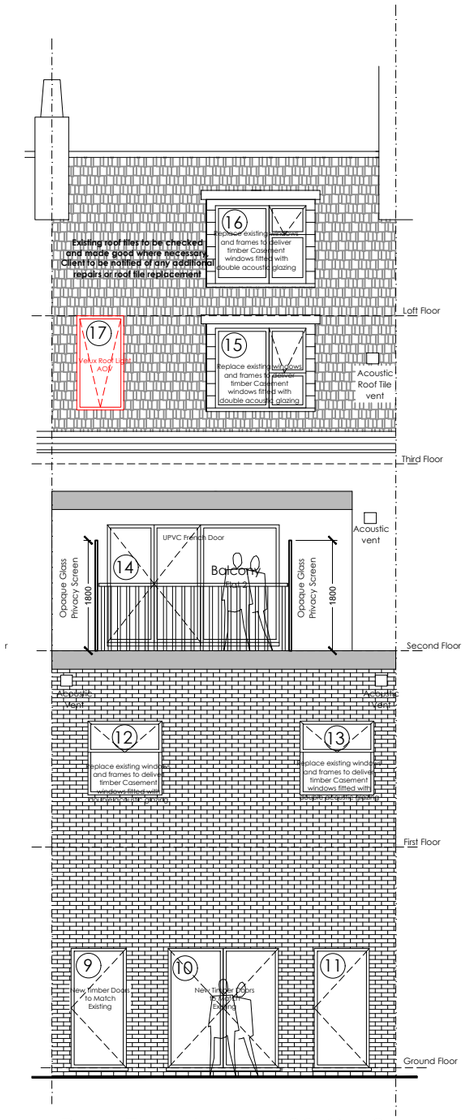

Rear Elevation 1:100 @ A3



UPVC French Door 14 - Double glazing with side panel

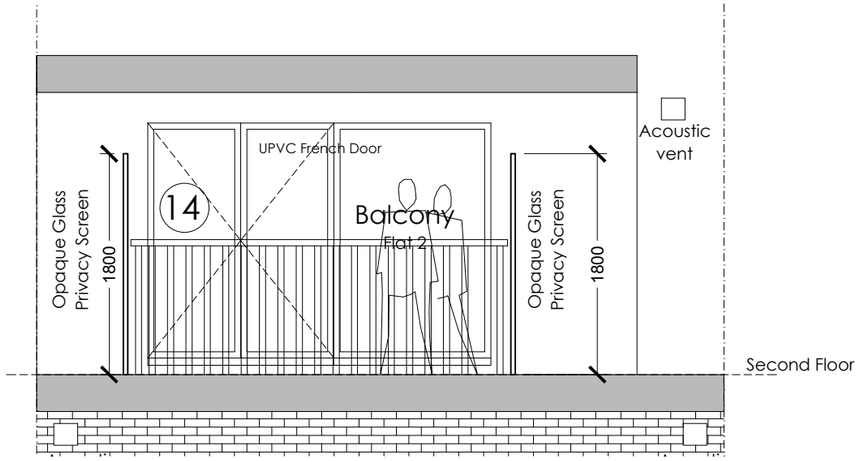

UPVC French Door 14 - 11
Double glazing with side panel
Scale 1:50 @ A3





Double Steel Door (Security) No. 10
Scale 1:50 @ A3



UPVC Door 9 - 11
Part Q

BL ARCHITECTURAL DESIGN

LEMANIS HOUSE
CT21 4JN
Tel: 078 03592943
e-mail: barry@bl-archdesign.co.uk

Project

7 Montague Place
Worthing
BN11 3BG

Title

Casement Window Detail 1

Drawn By	BJL	Date	02/03/2023
Checked By	--	Date	--
Approved By	--	Scale	1:100/50@A3

Drawing No. 1345-00-03 Rev.