8-10 Gratwicke Road

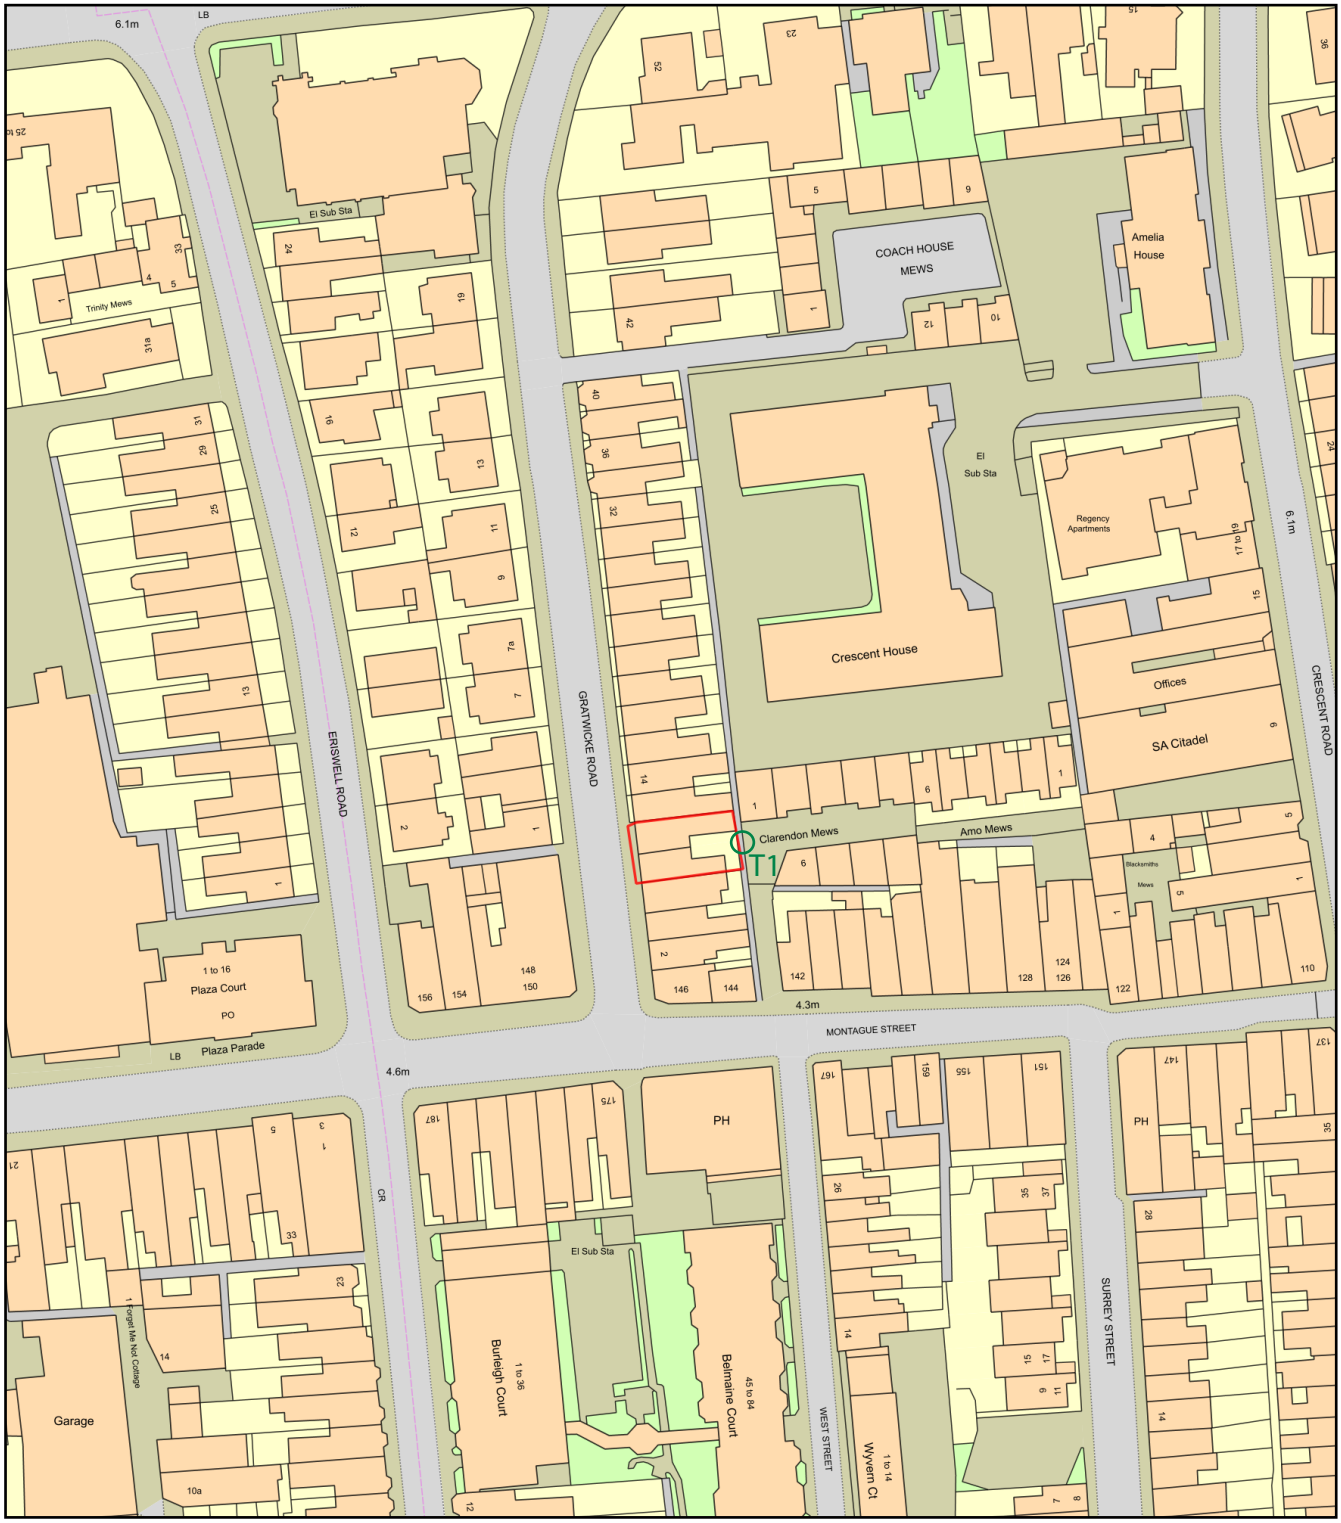

0 50

Metres

N

ReQuestaPlan

Plan Produced for: Dan Maitland

Date Produced: 25 Jul 2023

Plan Reference Number: TQRQM23206124228796

Scale: 1:1250 @ A4

© Crown copyright and database rights 2023 OS 100042766