

This drawing may be scaled with reference to the scale bar for planning application purposes only. Do not scale for any other purpose, use only annotated dimensions. All dimensions are to be checked by parties using the drawing, and any errors or omissions are to be reported to James Potter Associates Ltd.


Rev.	Date	Note	Author	Checked
A	30/01/2025	Site plan added.	JH	JP

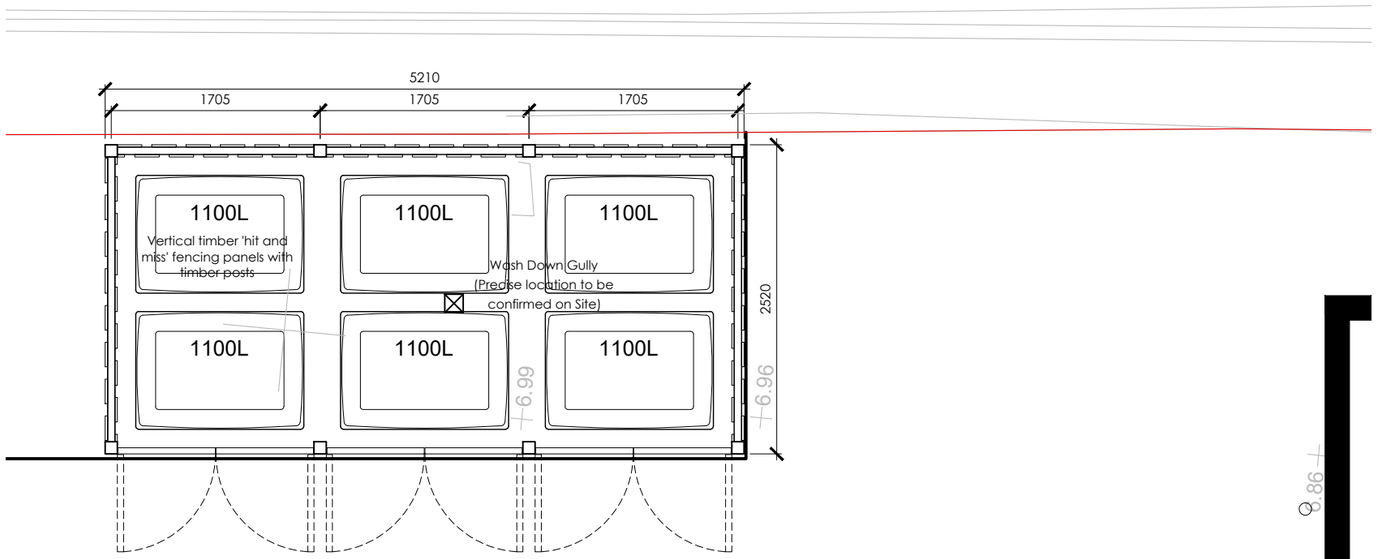

PLAN - MAIN STORE
SCALE 1:50

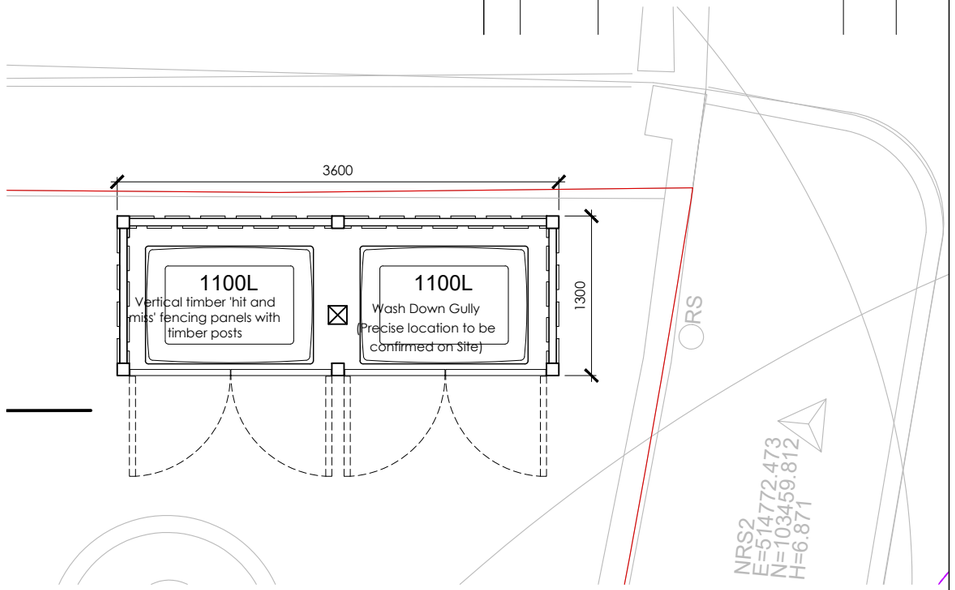

PLAN - SECONDARY STORE
SCALE 1:50

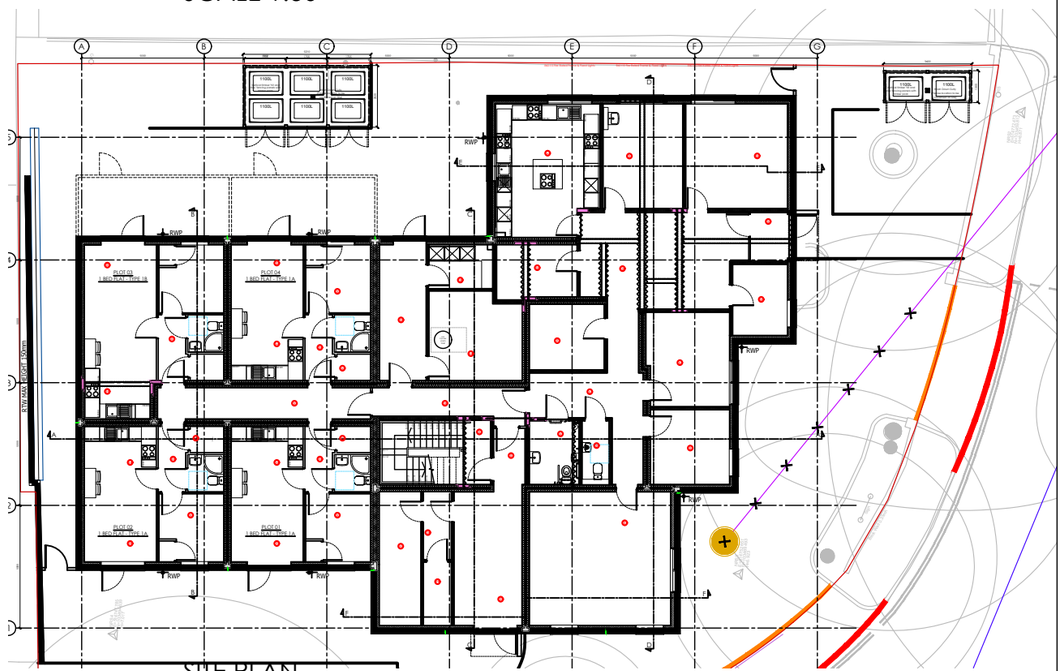

SITE PLAN
SCALE 1:250

© James Potter Associates Ltd.

HAMPSHIRE HOMES

Project	NEW DWELLINGS SKYWAVES HOUSE IVY ARCH ROAD, WORTHING WEST SUSSEX, BN14 8BX			Drawing	BIN STORES
Client	HAMPSHIRE HOMES			Job-Dwg Number	22089-BR-3-BIN Rev. A
Status	INFORMATION				
Scale	1:50 / 1:250	Sheet Size	A3		
Author	RR	Checked	JH	Date	OCT 2024

JAMES POTTER ASSOCIATES
www.jpa.design
JPA - PORTSMOUTH
117 Highland Road, Southsea, Portsmouth, PO4 9DD
t. +44(0)2394 002 897