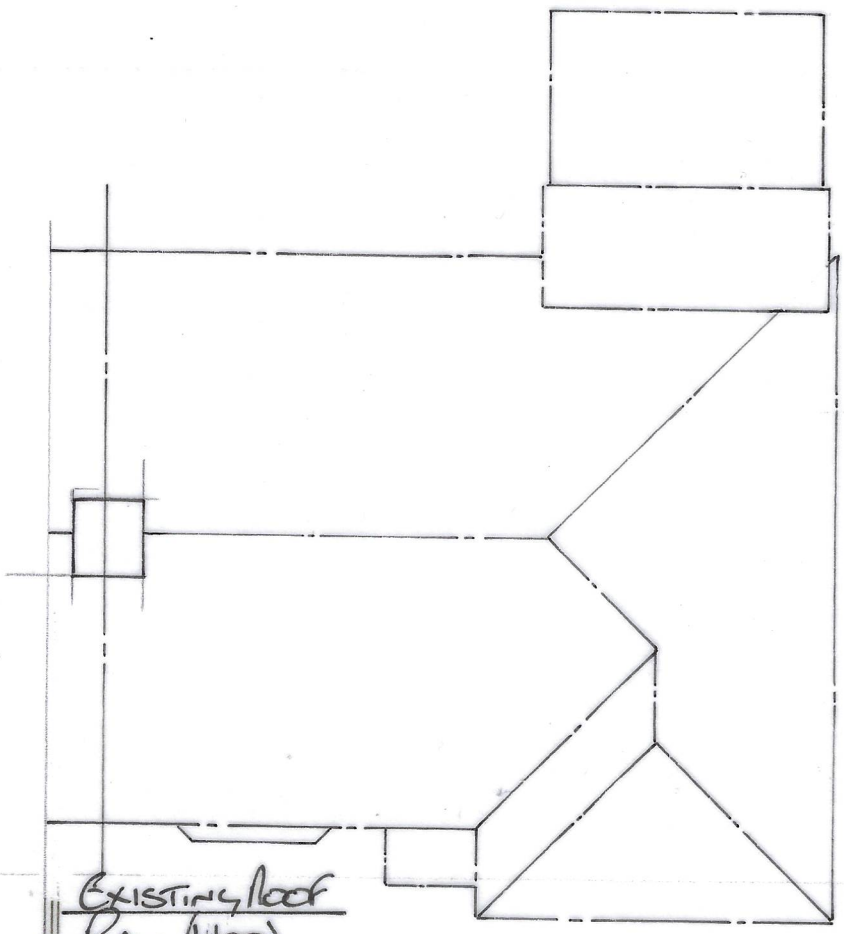

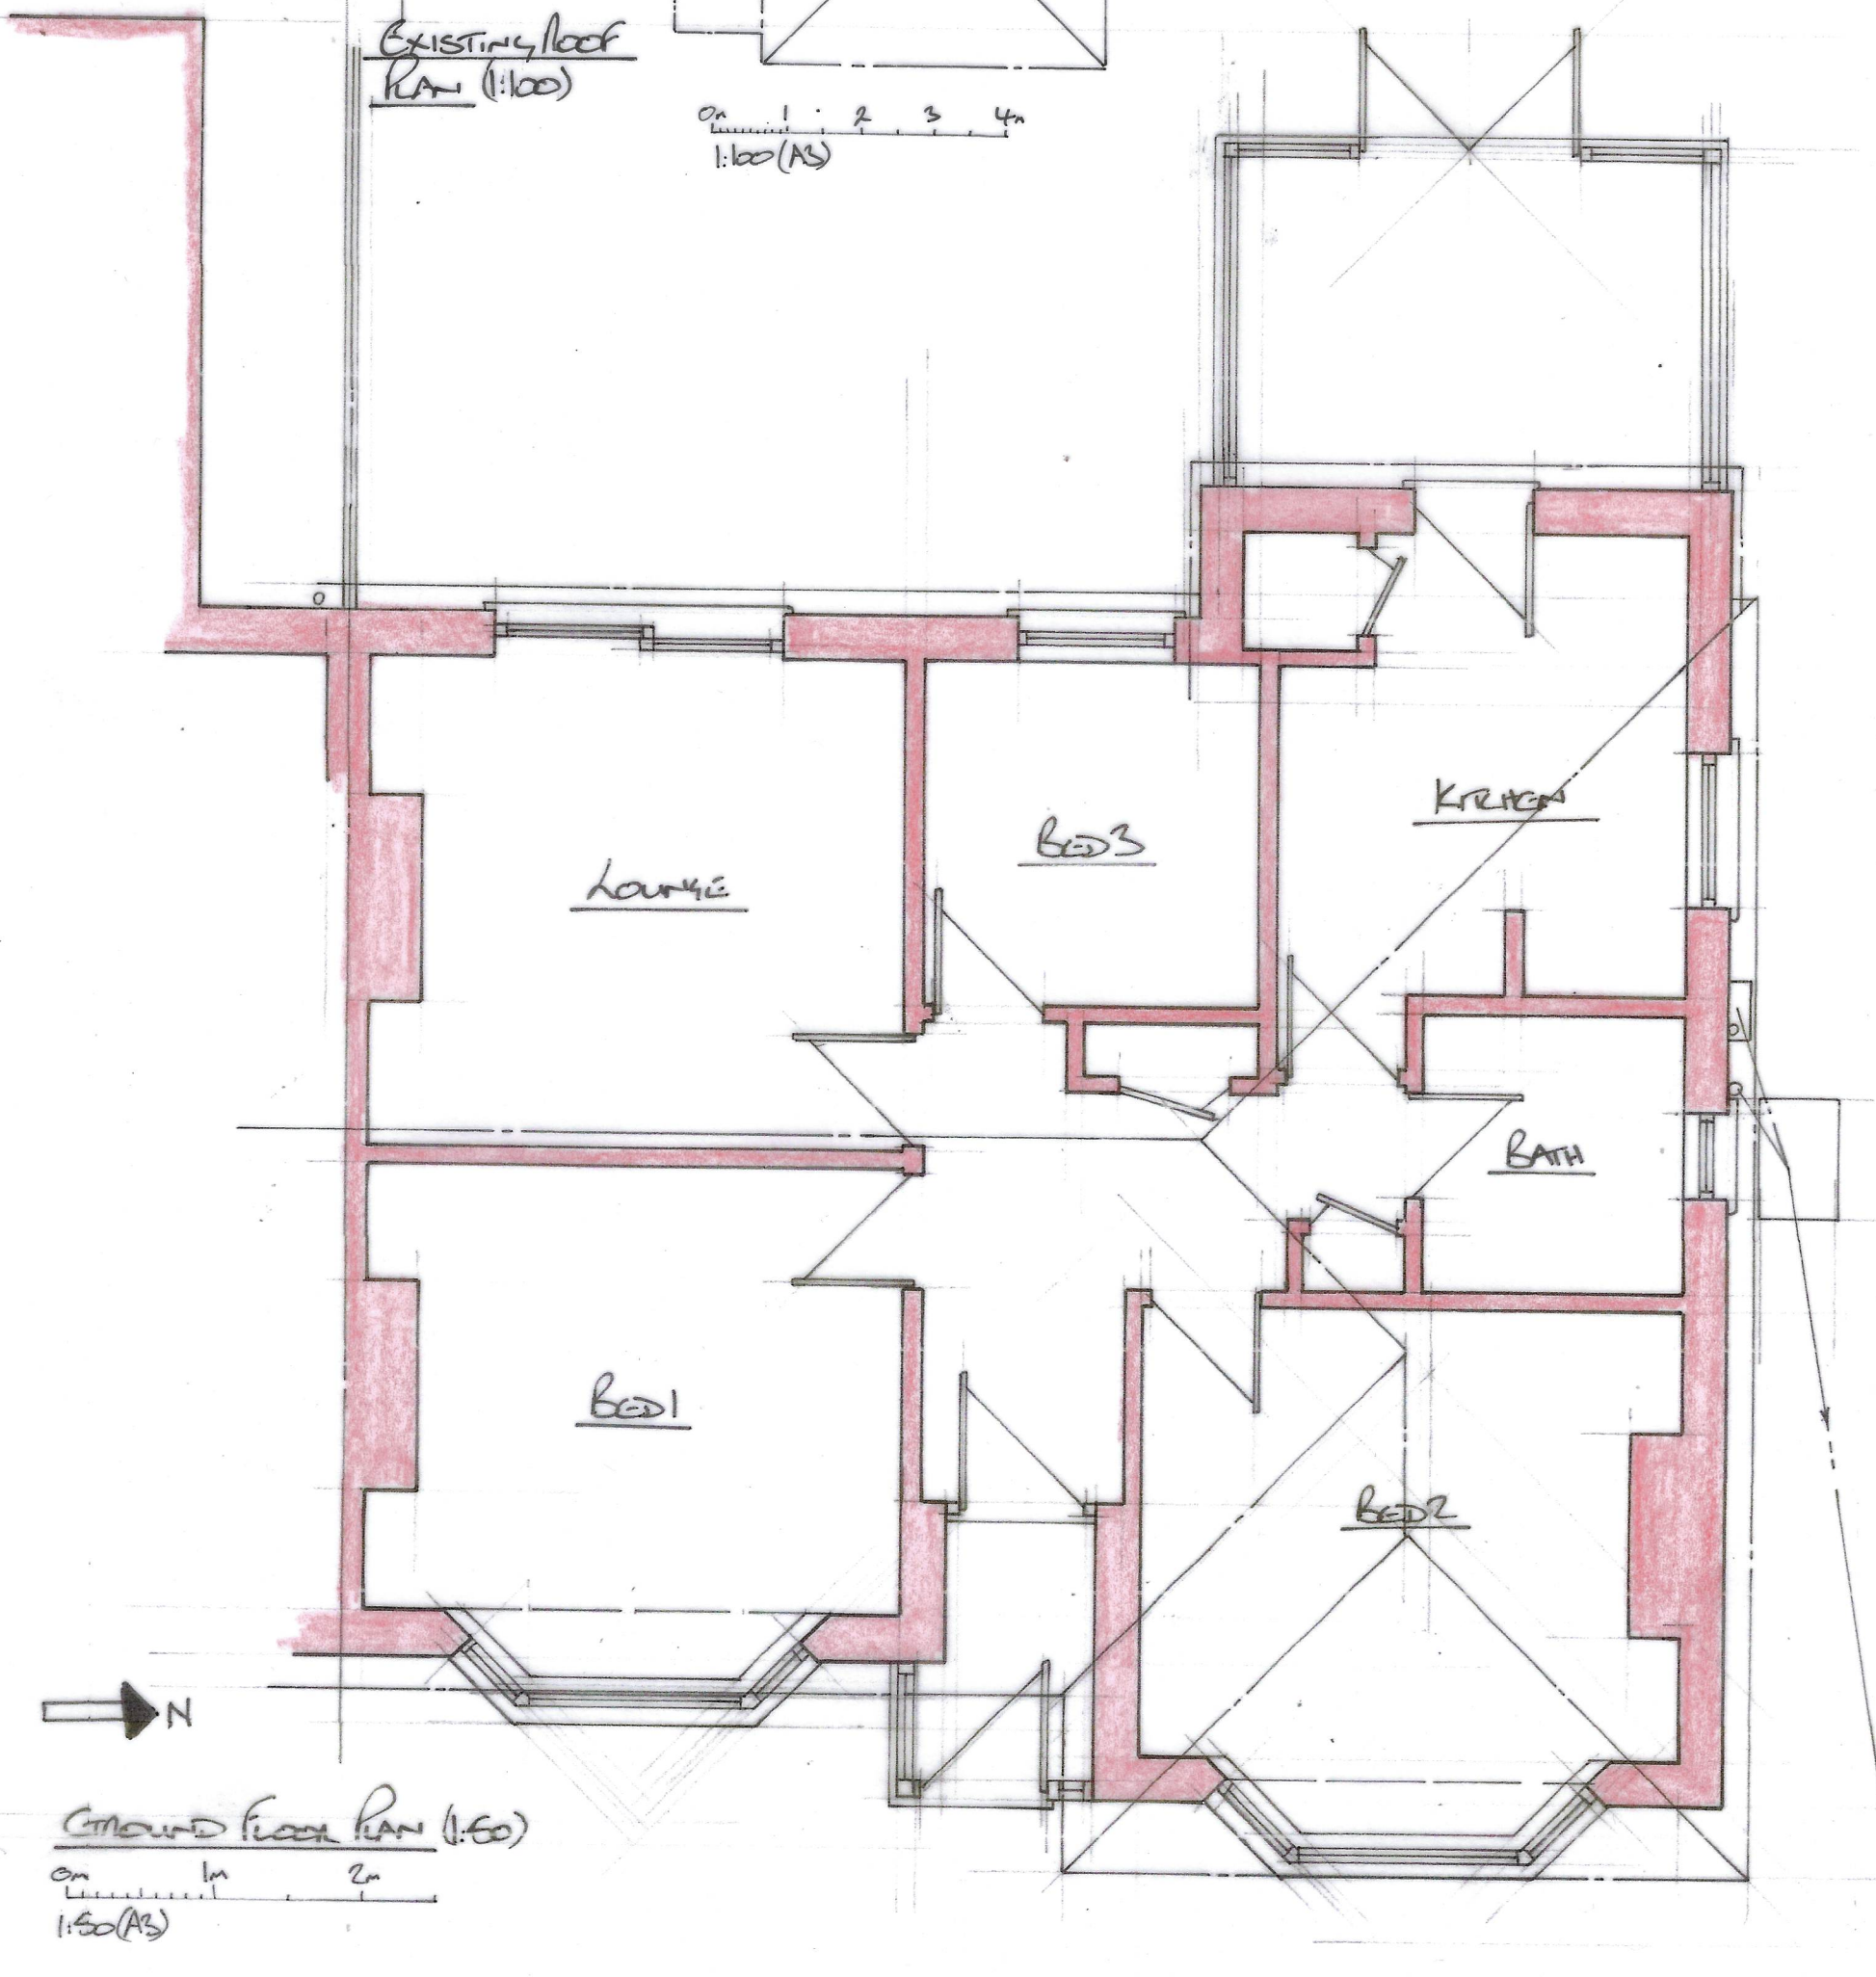

21 MILTON DRIVE, SOUTHWICK — EXISTING GROUND FLOOR PLAN — 1:50 — 21MD/01A