
ADUR & WORTHING PLANNING SERVICES
PLAN AWDM/1222/14
DATE VALID 27 AUG 2014


0 1 2 3 4 5 6 7 8 9 10
Scale In Metres



Ground Floor Plan
Scale 1:50

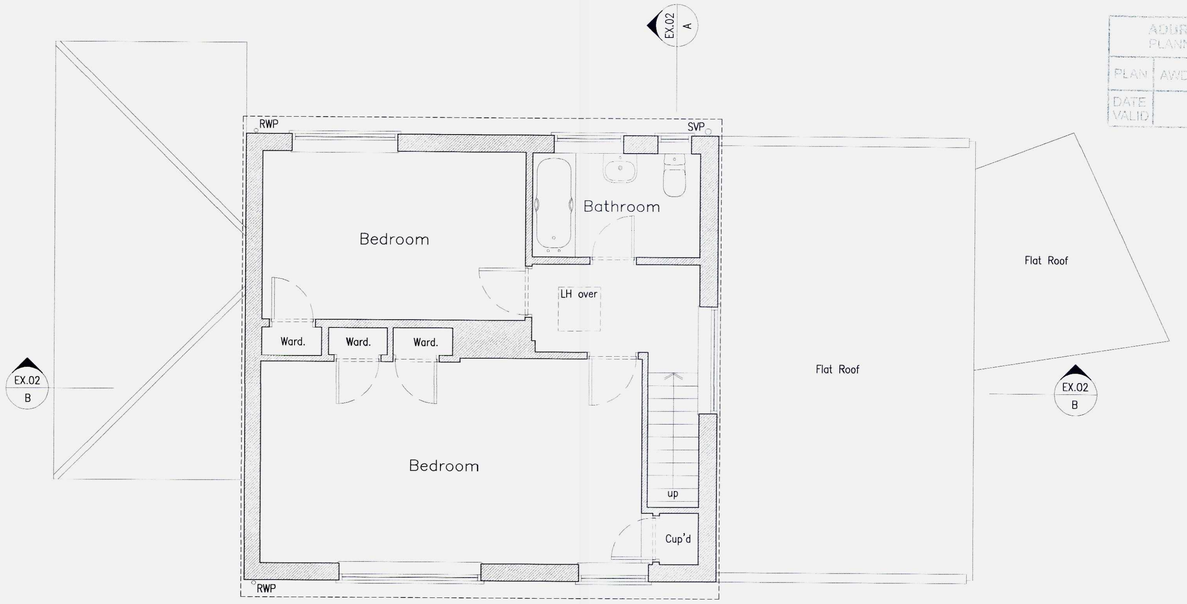

First Floor Plan
Scale 1:50

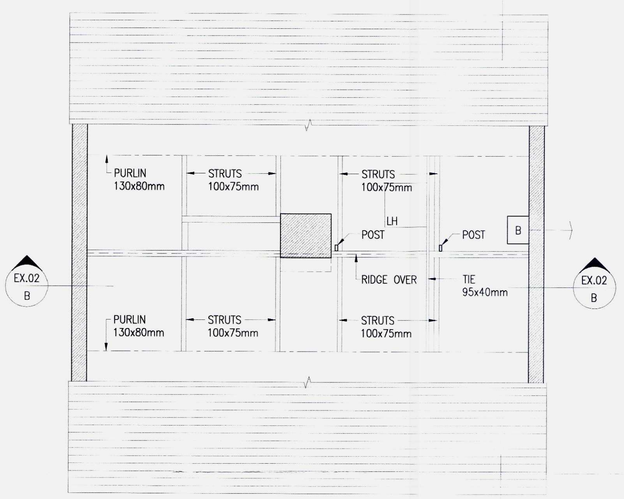

Roof Plan
Scale 1:50



Location Plan
Scale 1:1250

0 25 50 75 100
Scale In Metres



Block Plan
Scale 1:500

0 10 20 30 40
Scale In Metres

rev.	date	comment	auth. chkd.

Deacon and Richardson ARCHITECTS

Do not scale off drawing (except for planning use)
Check all dimensions on site before work is commenced
All goods materials workmanship to conform with current building regulations BSS and COP
© Copyright Deacon and Richardson

Deacon and Richardson Architects
email: design@deaconandrichardson.co.uk
web: www.deaconandrichardson.co.uk
tel: 01273 888080
fax: 01273 888060
253 Ditchling Road
Brighton
East Sussex
BN1 6JD

client/job
Steve Legg
99 Southwick Street
BN42 4TL

drawn	checked	work stage	drawing title	drawing number
TR	CR	MS	Existing Plans	3494.EX.01
date	scale/sheet size			revision
May 2014	1:50@A1		MEASURED SURVEY	