


ADUR & WORTHING
PLANNING SERVICES
AWDM/0772/12
- 3 JUL 2012

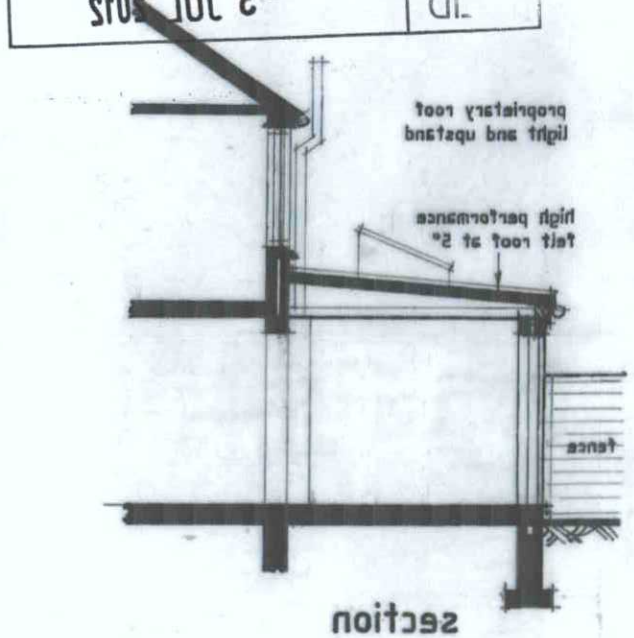


section

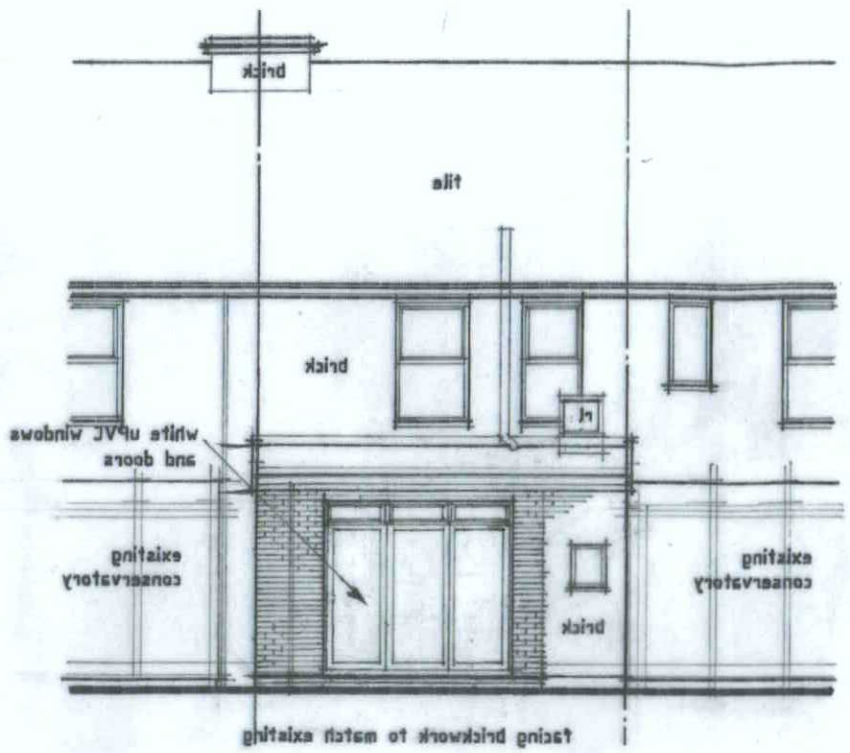


rear elevation - east

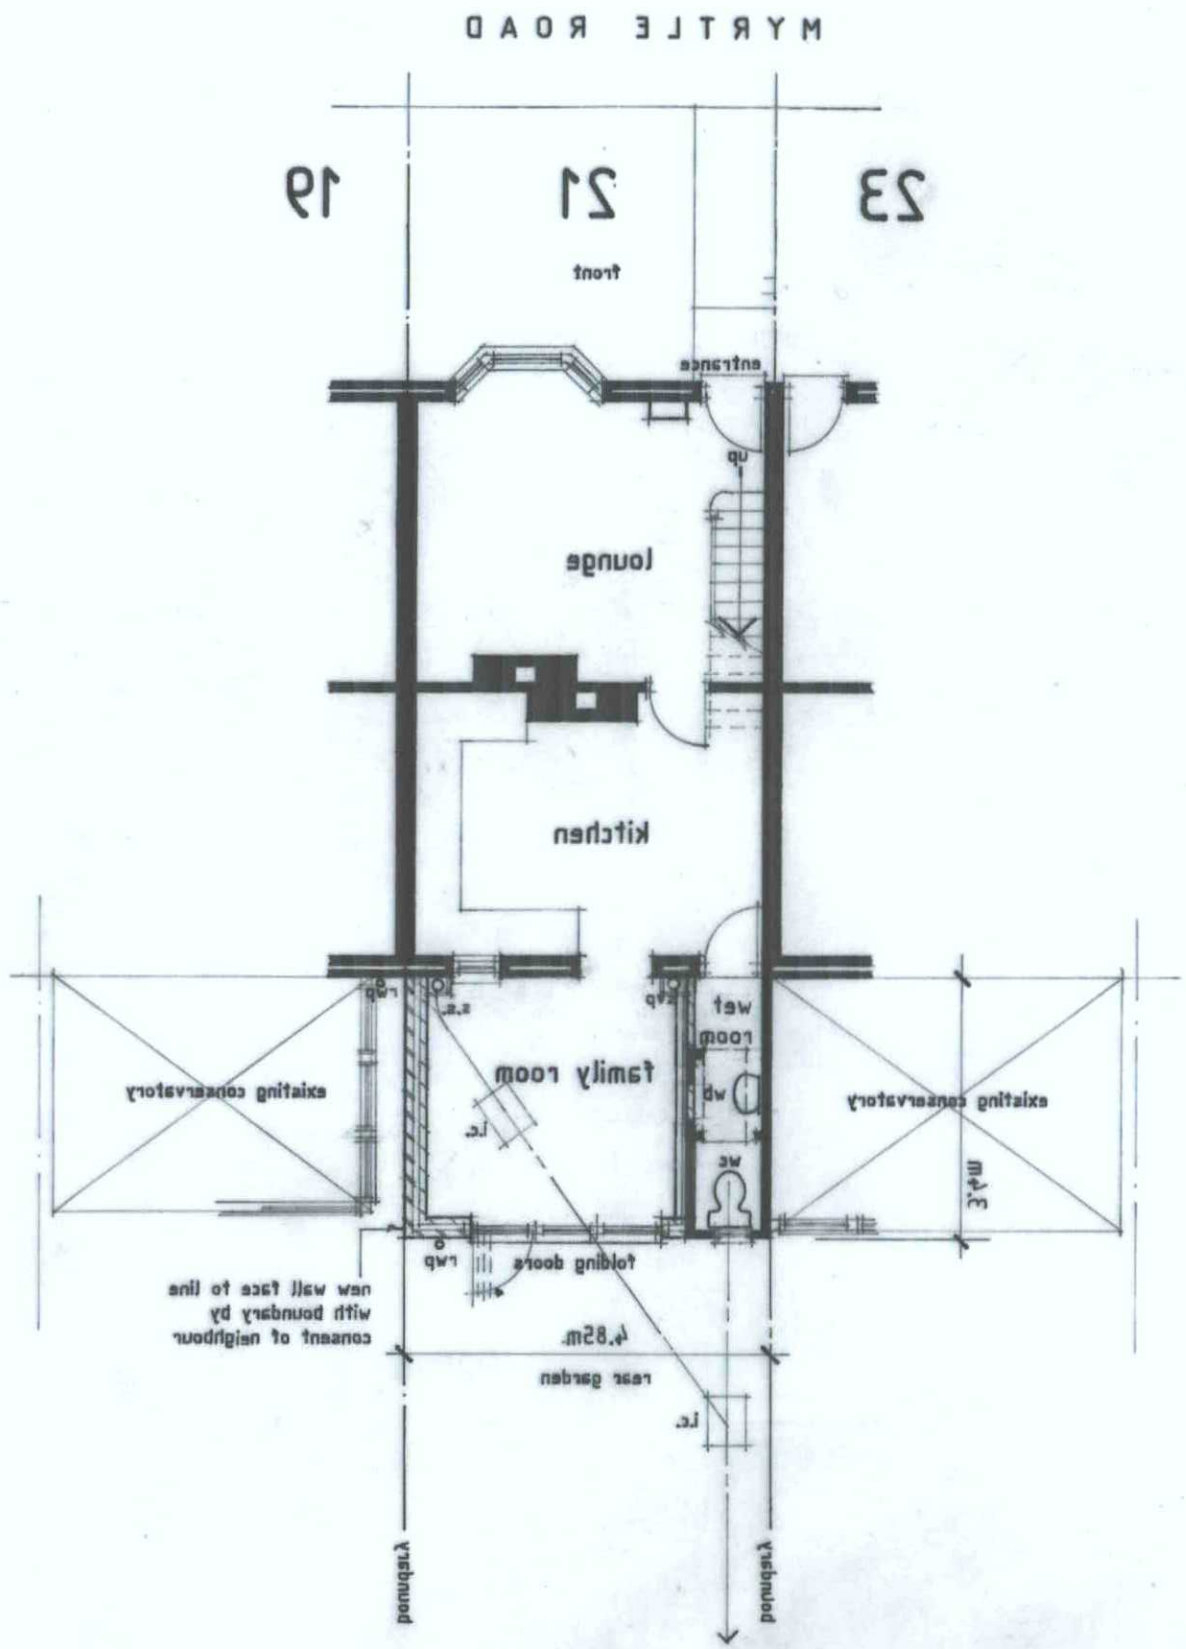

ground floor plan

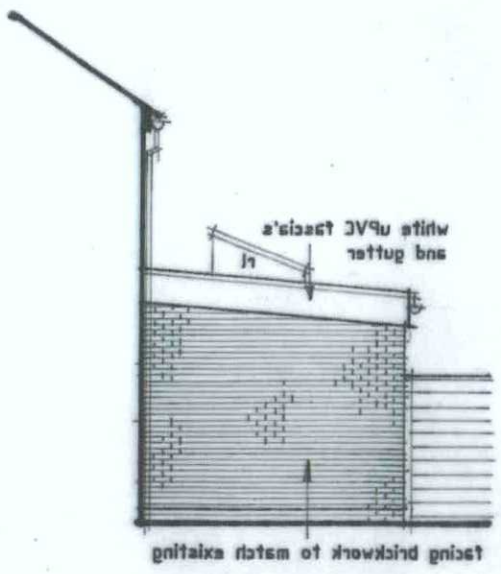

side elevation - north

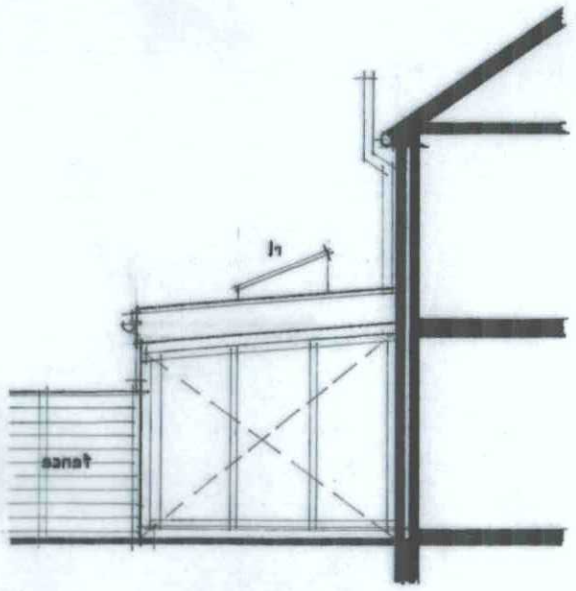

side elevation - south

Proposed Single Storey Rear Extension at 21 Myrtle Road, Lancing, West Sussex, BN15 9HX.

Plan and Elevations as Proposed

Rev. A - rooflight added ..... 18.06.12.
scale = 1:100 at A3

date : June 2012

Drawing No. 958/3/03 A