
Proposed Single Storey Rear Extension at 21 Myrtle Road, Lancing, West Sussex, BN15 9HX.


Plan and Elevations as Existing


Drawing No. 958/3/02


scale = 1:100 at A3


date : June 2012

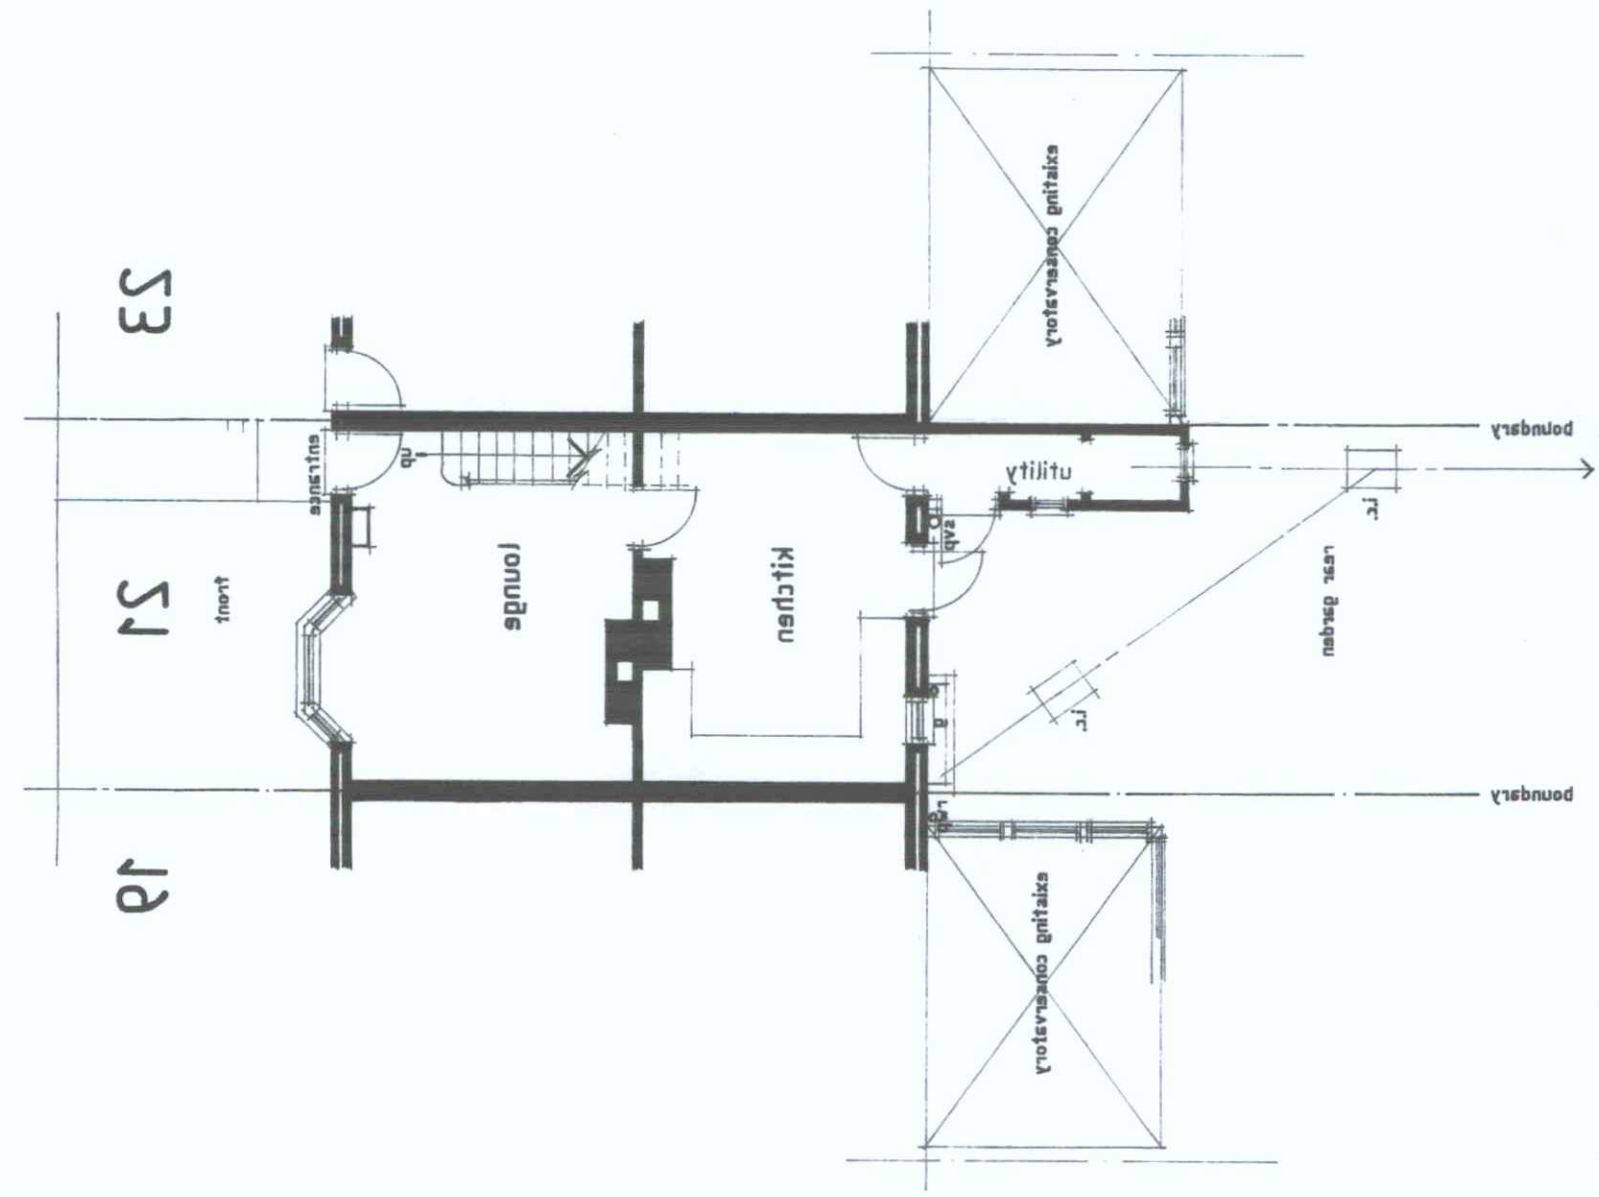

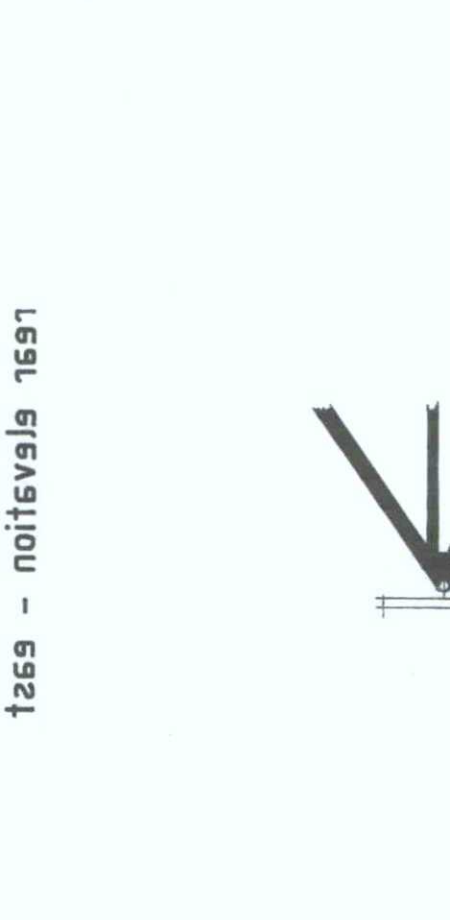

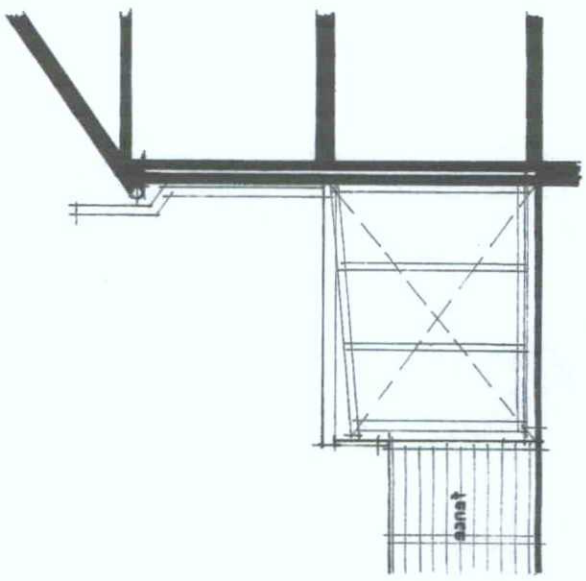

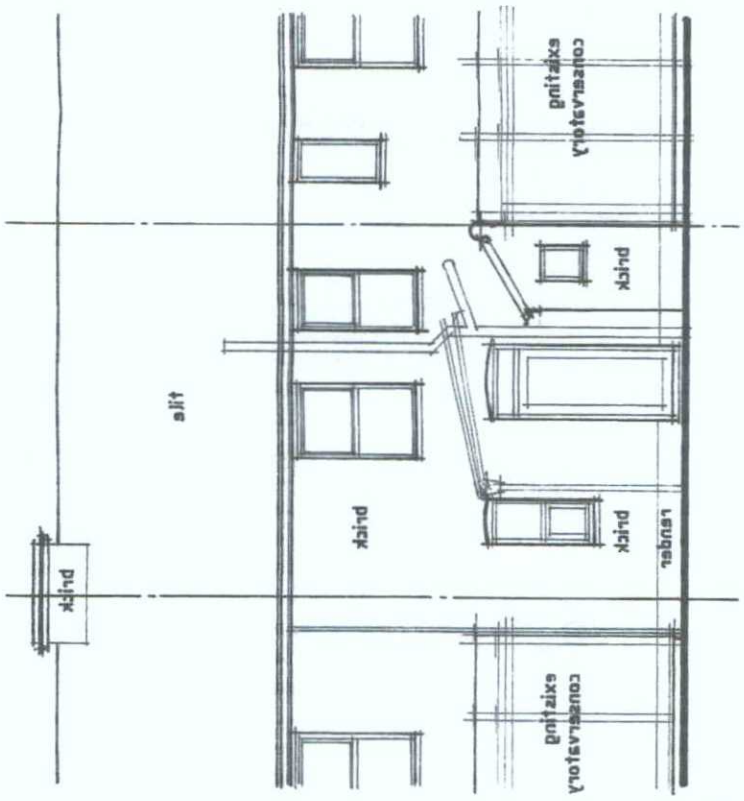

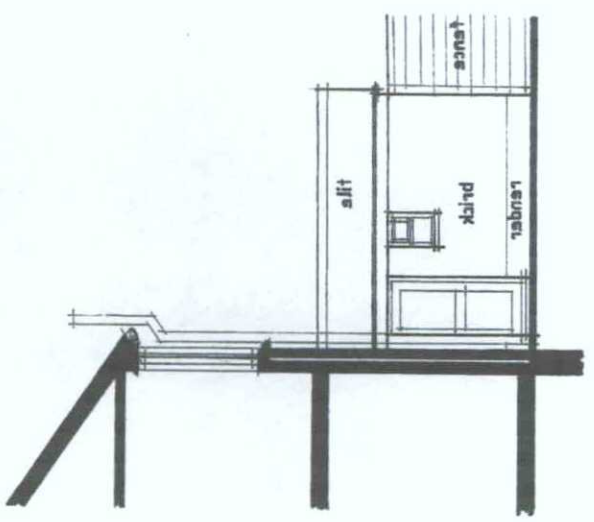

DATE	VALID
PLANNING/BUILDING SERVICES	- 3 JUL 2012