

ADUR & WORTHING
PLANNING SERVICES

AWDM/0815/12

04 JUL 2012

VALID

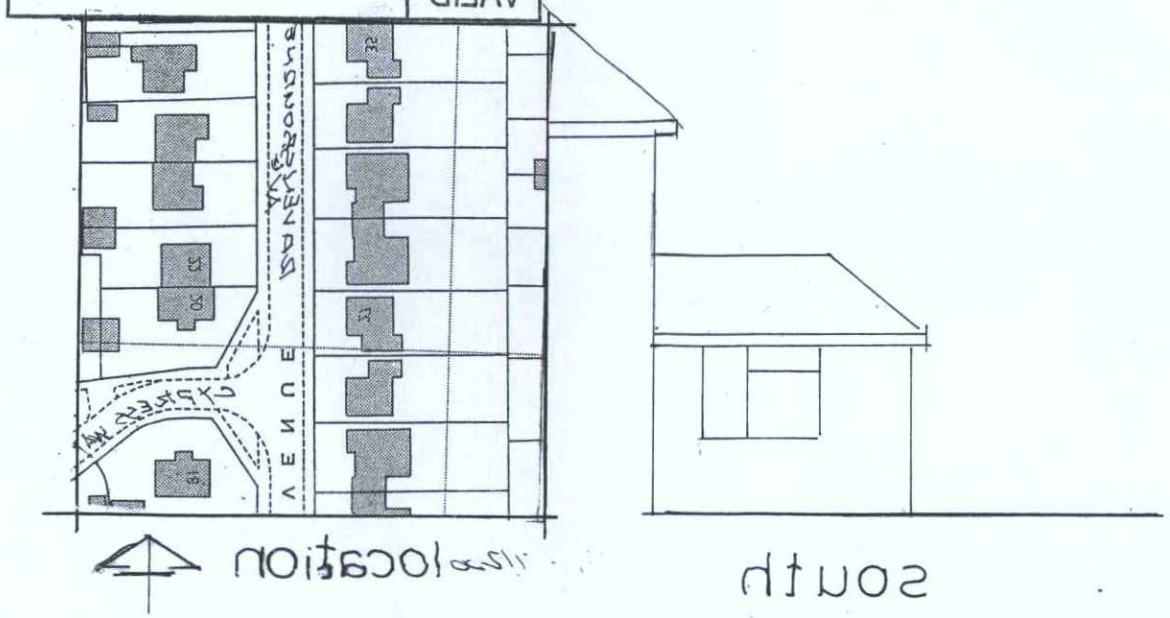

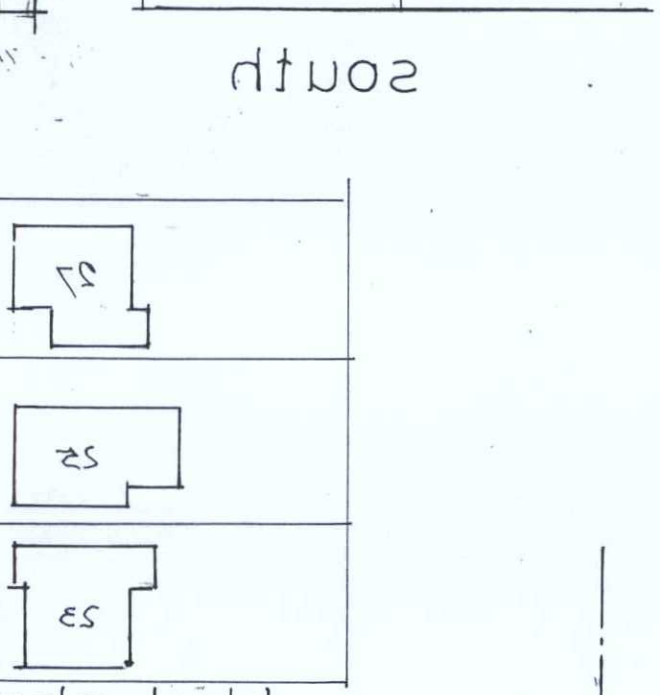


block plan 1:500

AS EXISTING

25, RAVENSBOURNE AVE:
Shoreham by Sea


Mr & Mrs D Cook

date 1:50 & 1:100
drawing number 5005
drawing title elevations
plan no: 1589

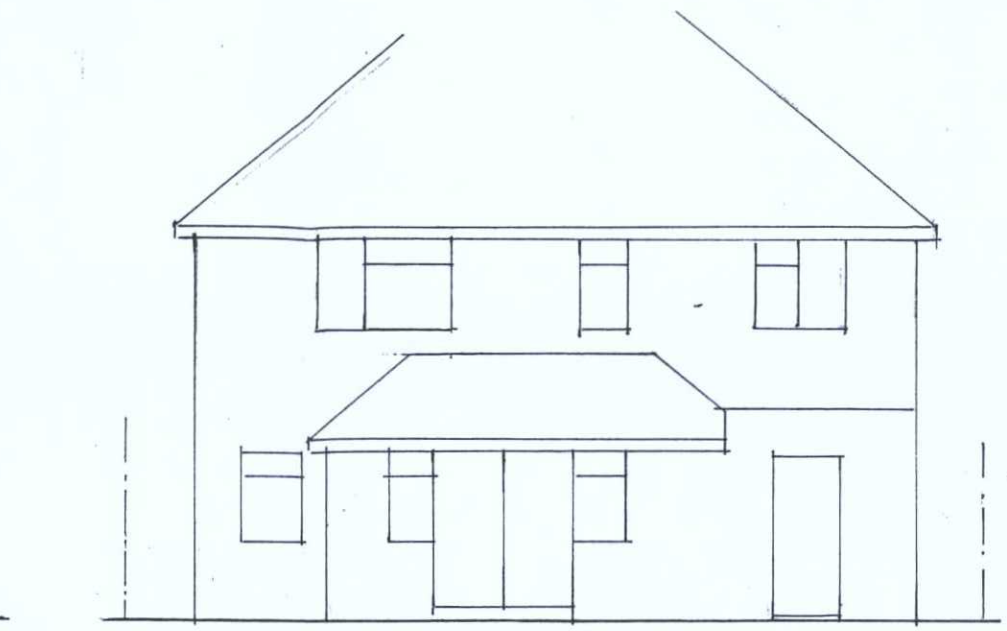


south

west

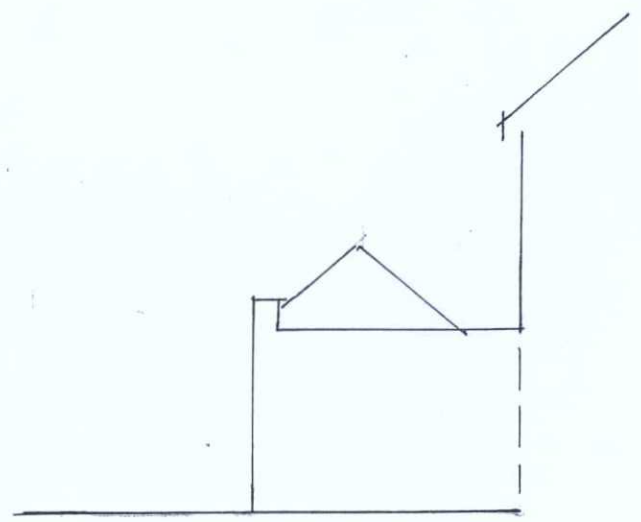

north

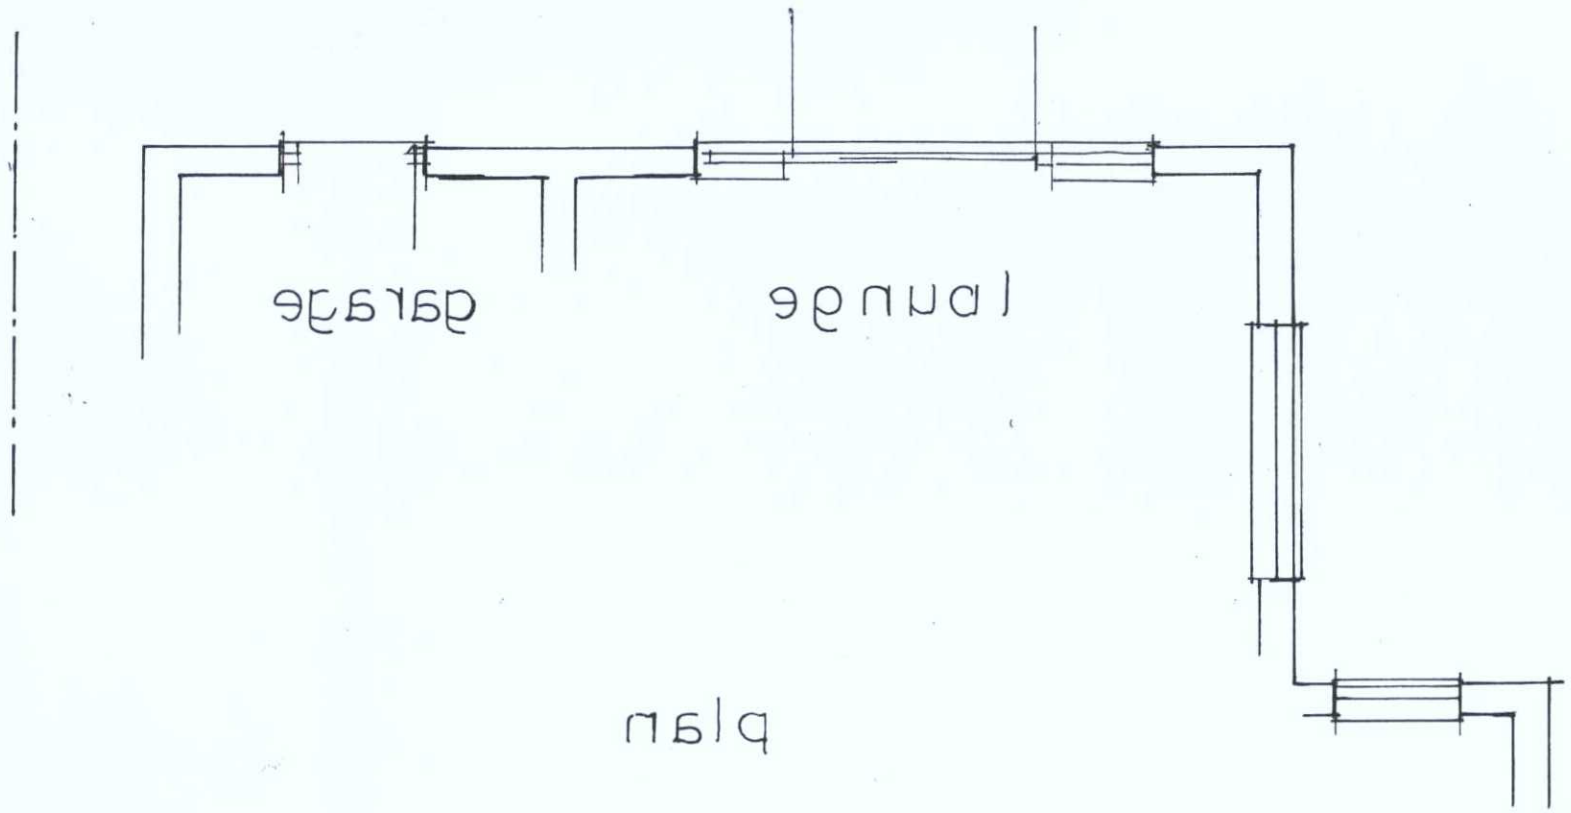

plan