


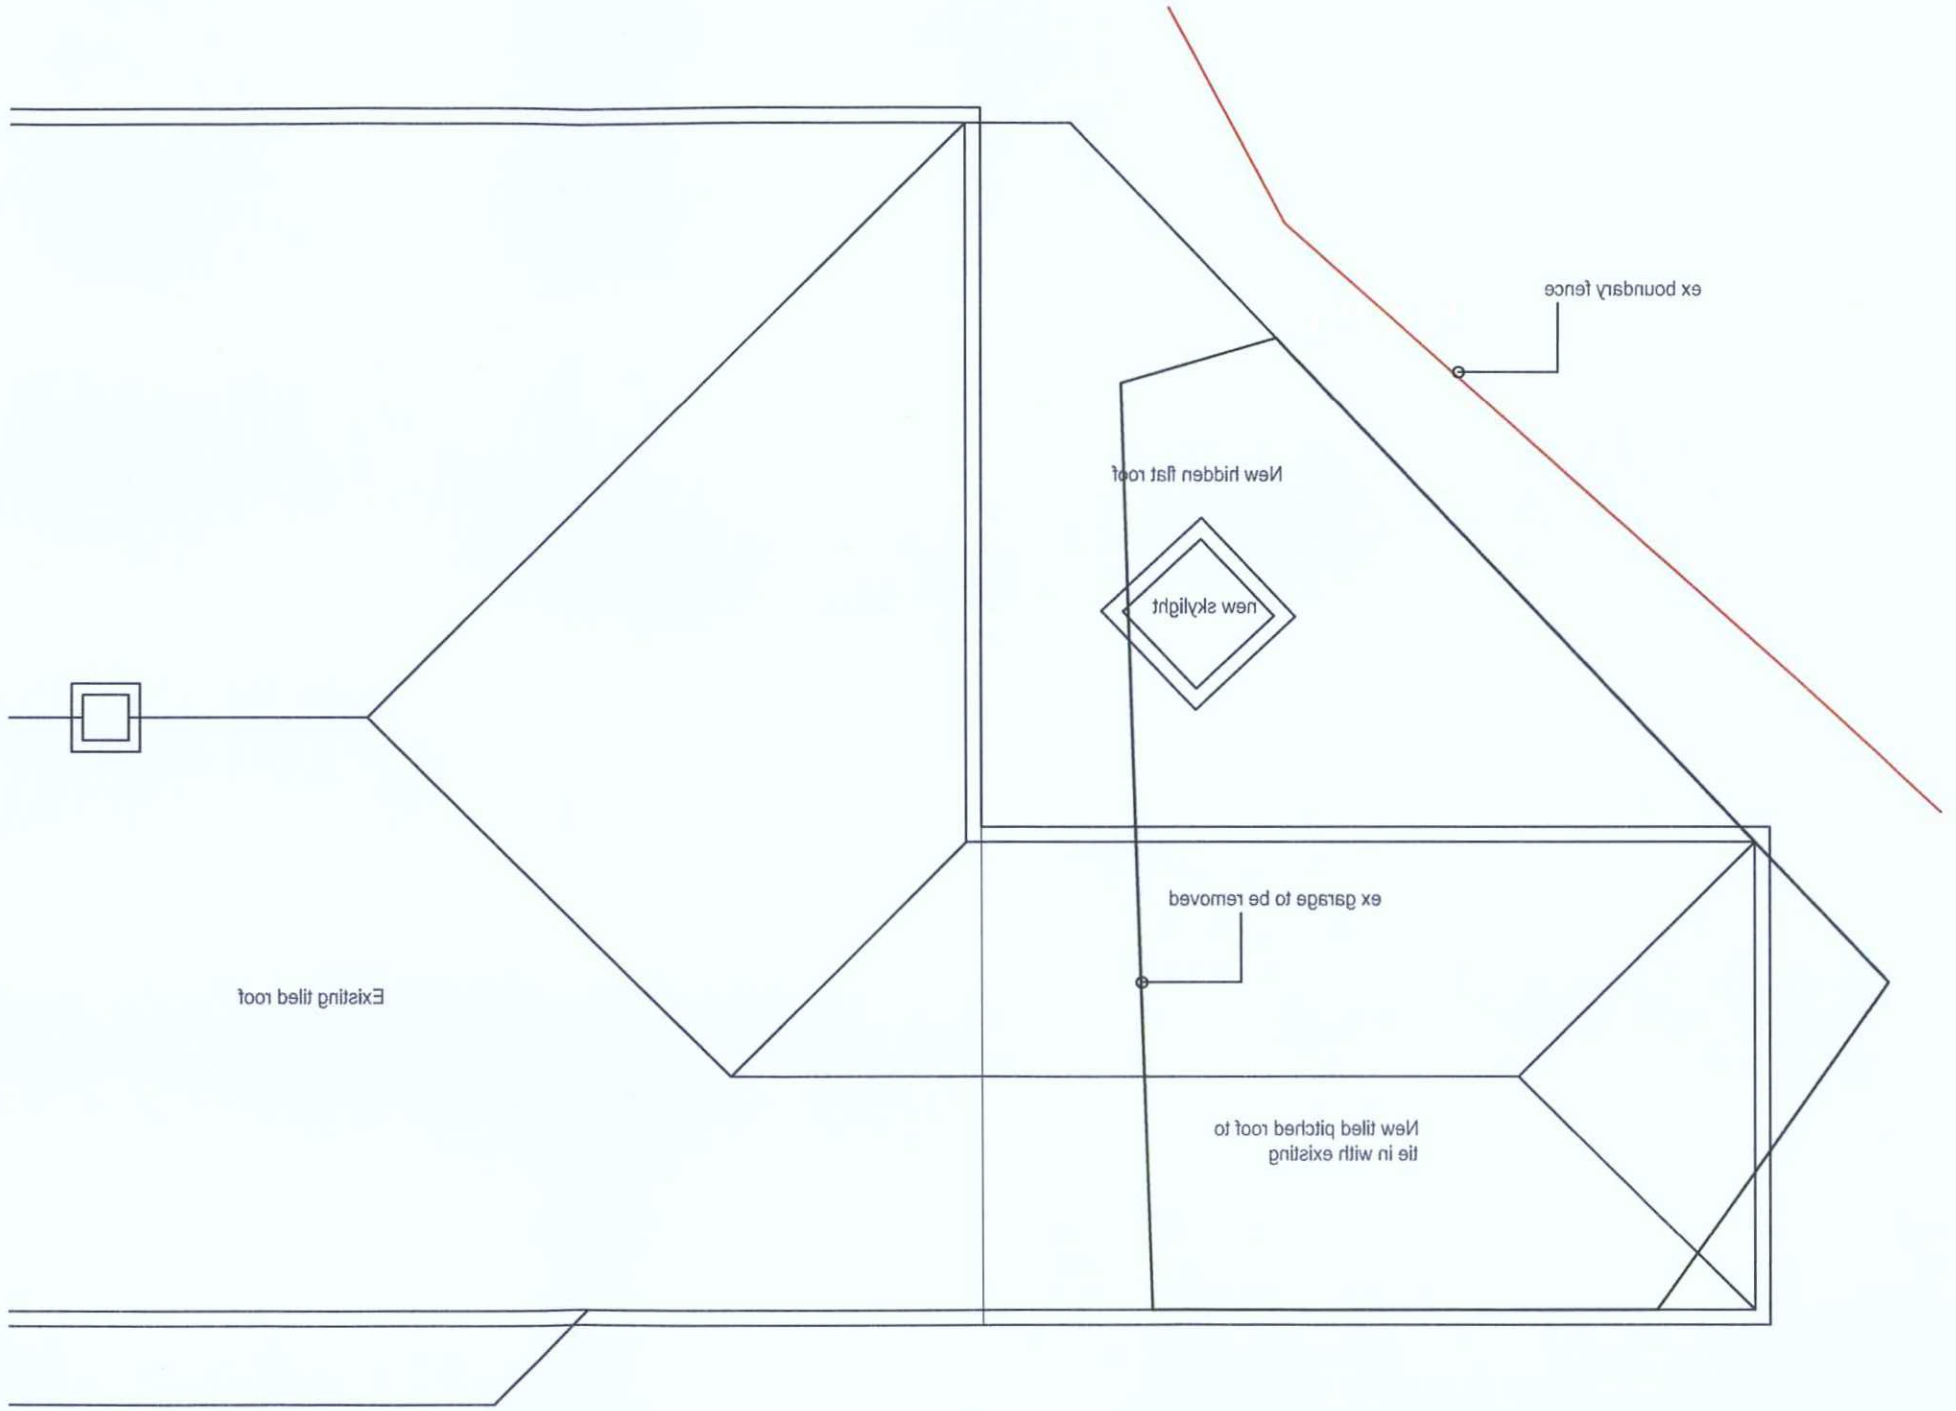

ADUR & WORTHING
PLANNING SERVICES

PLAN	AWDM/ 1228/15
DATE VALID	25 AUG 2015

Proposed Roof Plan

84 NORTH FARM ROAD, LANCING

© ALL RIGHTS DESCRIBED IN CHAPTER IV OF THE COPYRIGHT, DESIGNS AND PATENTS ACT 1988 HAVE GENERALLY BEEN ASSERTED.
IT IS THE CONTRACTORS RESPONSIBILITY TO ENSURE COMPLIANCE WITH THE BUILDING REGULATIONS.
NO PART OF THIS DRAWING IS TO BE COPIED OR REPRODUCED WITHOUT THE PRIOR CONSENT OF THE ARCHITECT.
THE CONTRACTOR SHOULD CHECK ALL DIMENSIONS ON SITE.

rev.	date.	amendment.	chkd.

dtg status.

rev.	date.	amendment.	chkd.

BEATRIZ HUEZO Architect
44 New Road,Shoreham-by-Sea,
West Sussex, BN43 6RA
tel: 01273 384228
mob: 07977 432790

client	project	dtg no	rev
Chloe & Nik Barter	84 North Farm Road Lancing	PA006	A
drawing	drawn	date	scale
Proposed Roof Plan	BH	May 2015	1:50@A3