
0 1 2 3 4

1

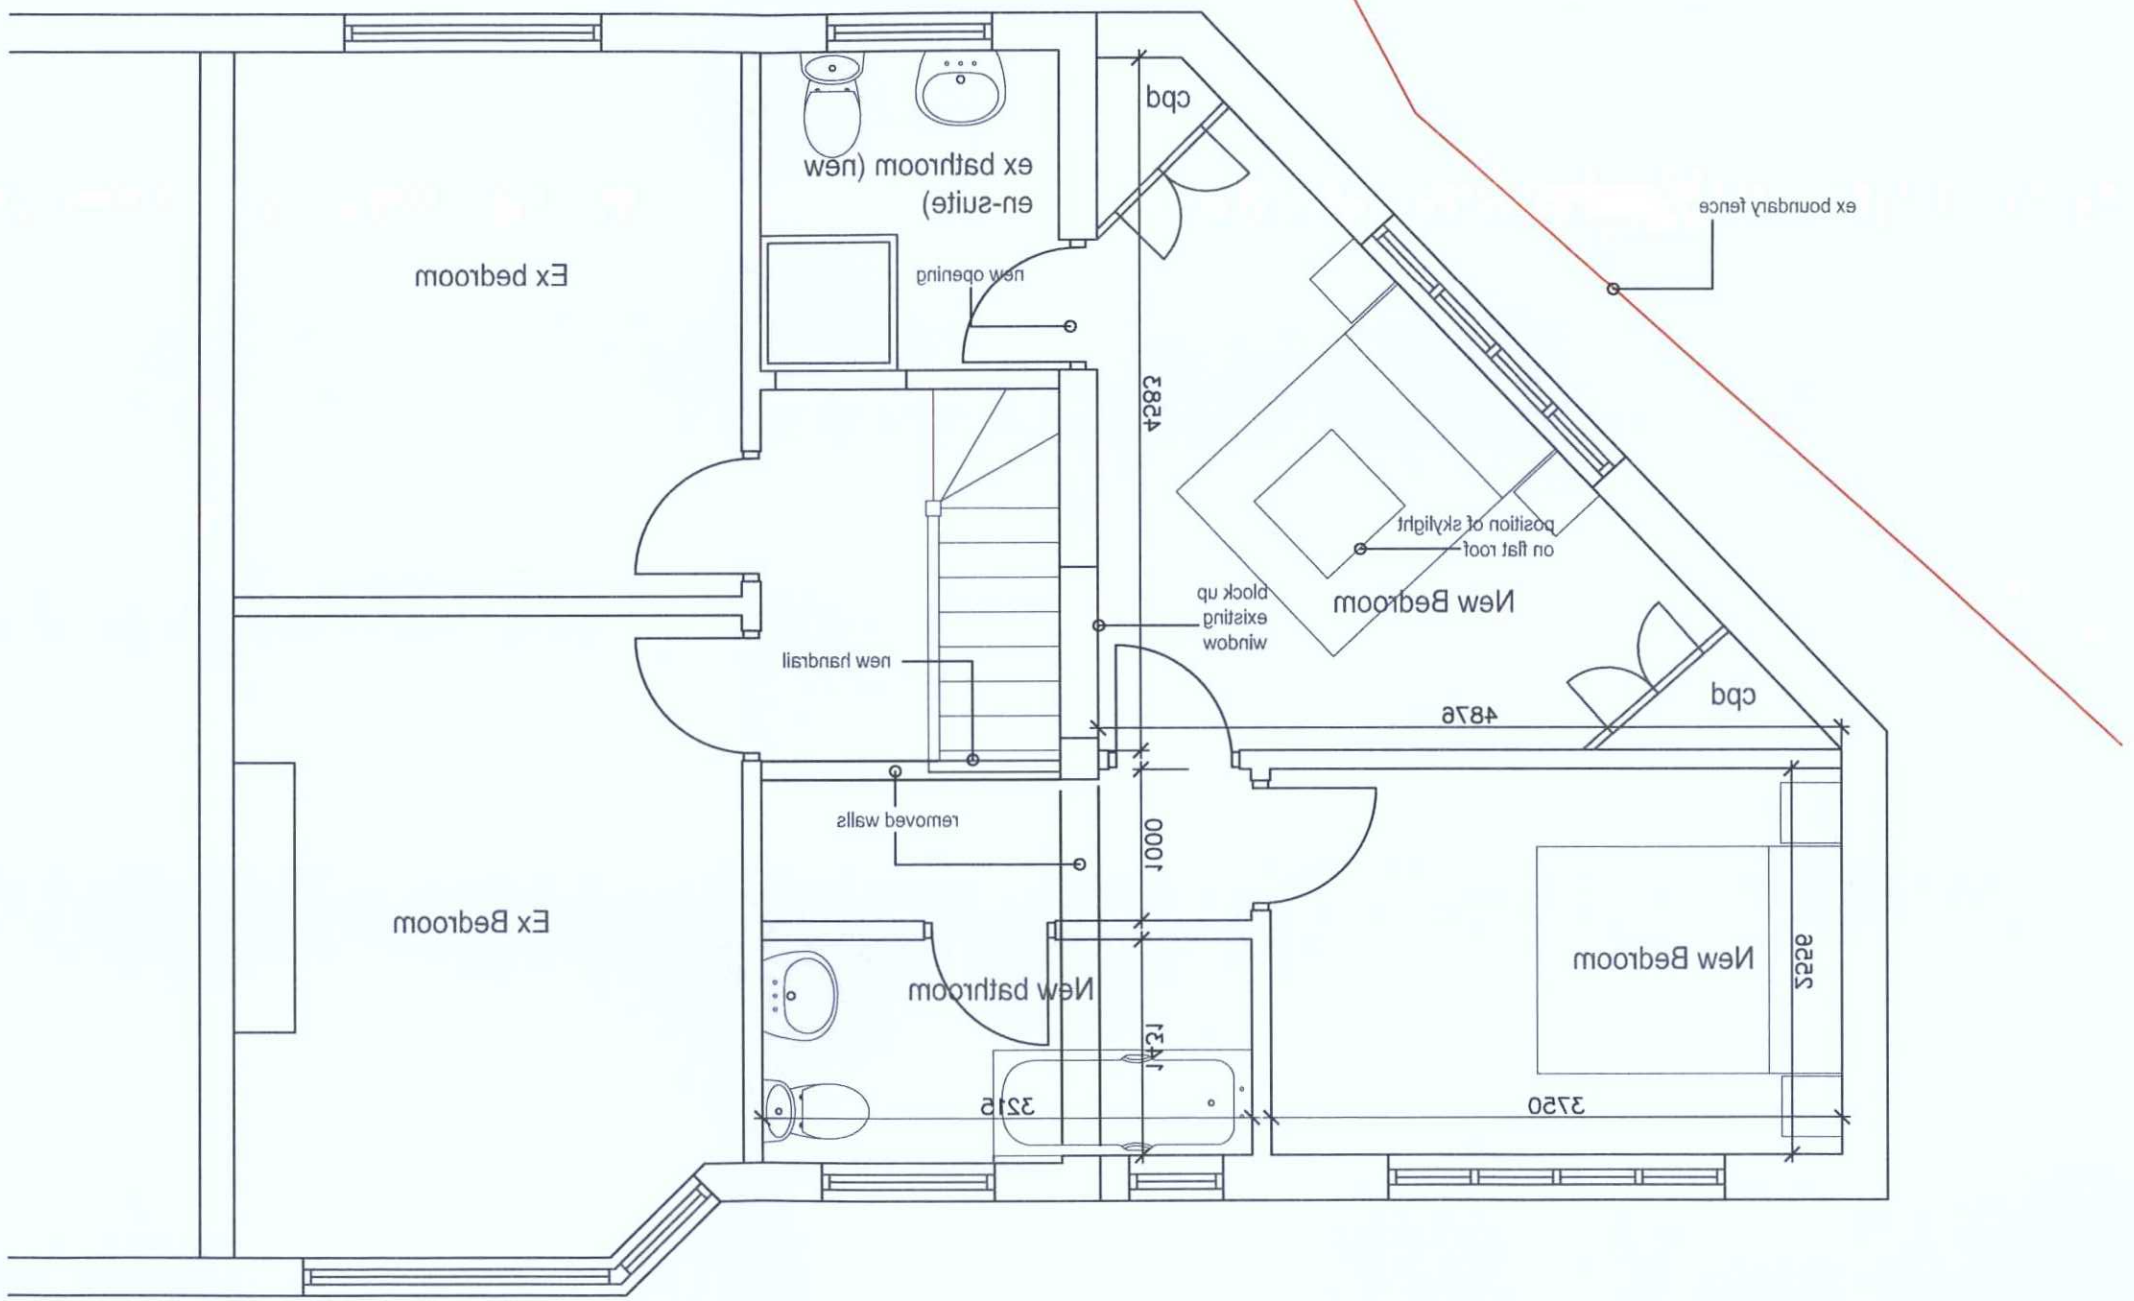

ADUR & WORTHING PLANNING SERVICES

PLAN AWDM/ 1228/15

DATE VALID 25 AUG 2015

Proposed First Floor Plan

84 NORTH FARM ROAD, LANCING

client: Chloe & Nik Barter	project: 84 North Farm Road Lancing	dtg no: PA004	rev: A
drawing: Proposed First Floor Plan		drawn: BH	date: May 2015
			scale: 1:50@A3

BEATRIZ HUEZO Architect

44 New Road,Shoreham-by-Sea,
West Sussex, BN43 6RA

tel: 01273 384228
mob: 07977 432790

rev. date. amendment. chkd.

rev. date. amendment. chkd.

dtg status.

THE CONTRACTOR SHOULD CHECK ALL DIMENSIONS ON SITE.

NO PART OF THIS DRAWING IS TO BE COPIED OR REPRODUCED WITHOUT THE PRIOR CONSENT OF THE ARCHITECT.

IT IS THE CONTRACTORS RESPONSIBILITY TO ENSURE COMPLIANCE WITH THE BUILDING REGULATIONS.

ALL RIGHTS DESCRIBED IN CHAPTER IV OF THE COPYRIGHT, DESIGNS AND PATENTS ACT 1988 HAVE GENERALLY BEEN ASSERTED.