


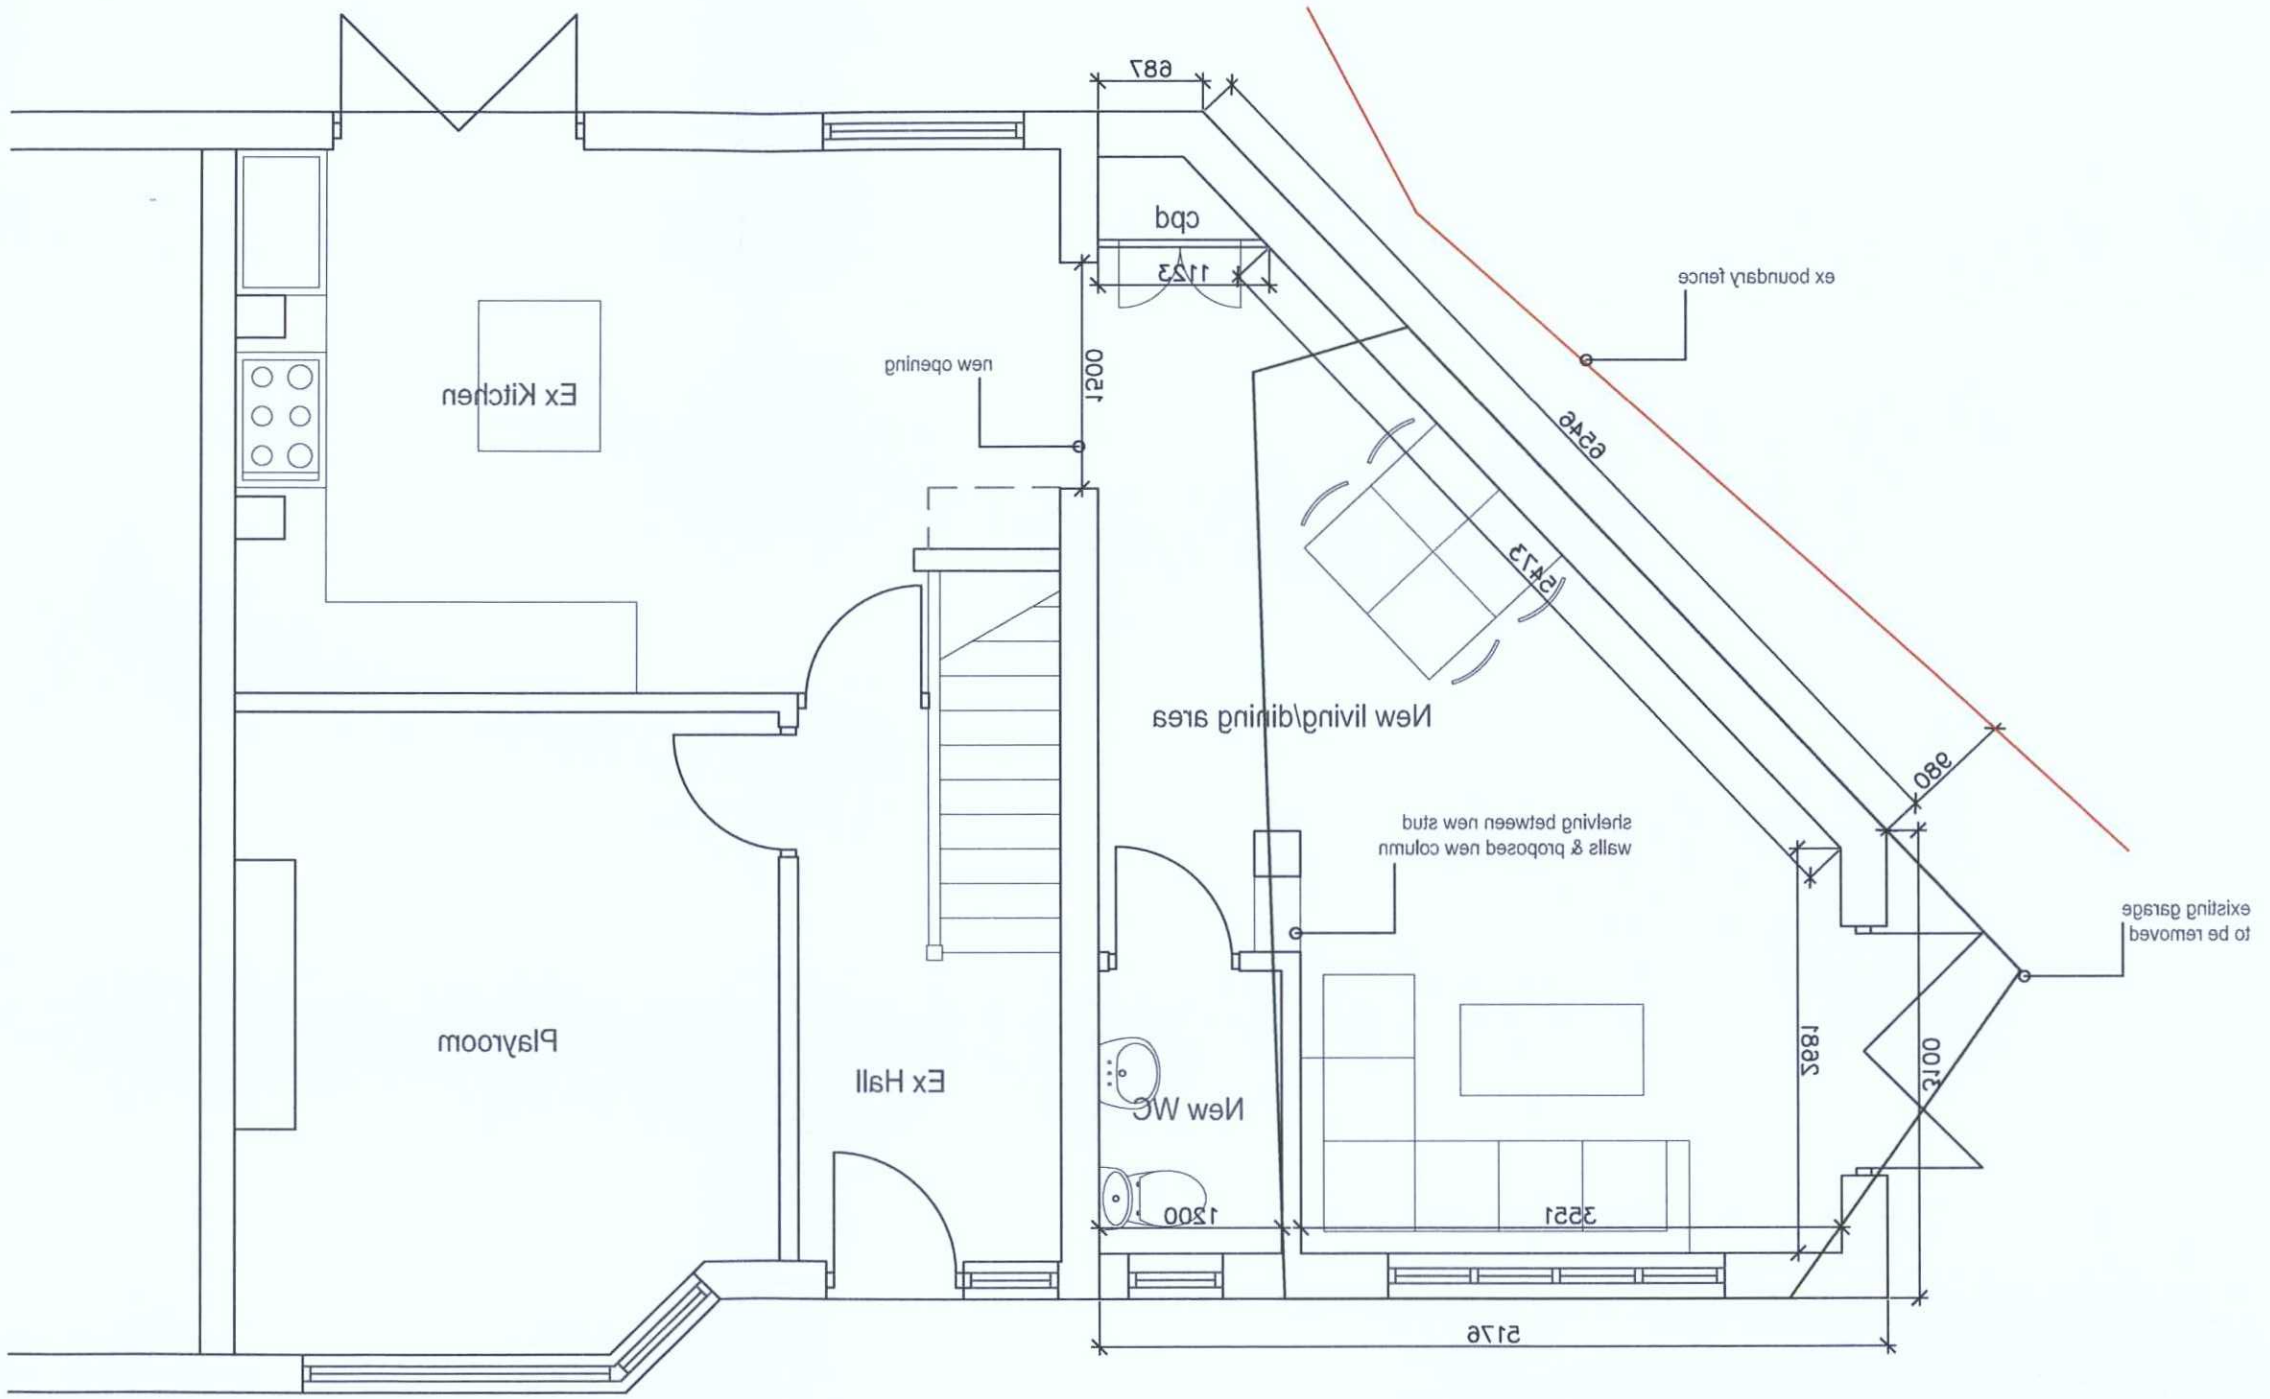

ADUR & WORTHING
PLANNING SERVICES

PLAN	AWDM/1228/15
DATE VALID	25 AUG 2015

Proposed Ground Floor Plan

84 NORTH FARM ROAD, LANCING

client: Chloe & Nik Barter	project: 84 North Farm Road Lancing	dg no: PA003	rev: A
drawing: Proposed Gnd Flr Plan		drawn: BH / date: May 2015	scale: 1:50@A3

BEATRIZ HUEZO Architect
44 New Road,Shoreham-by-Sea,
West Sussex, BN43 6RA
tel: 01273 384228
mob: 07977 432790

dtg status.

rev. date. amendment. chkd.

rev. date. amendment. chkd.

THE CONTRACTOR SHOULD CHECK ALL DIMENSIONS ON SITE. NO DIMENSIONS TO BE SCALED FROM THIS DRAWING.
NO PART OF THIS DRAWING IS TO BE COPIED OR REPRODUCED WITHOUT THE PRIOR CONSENT OF THE ARCHITECT.
IT IS THE CONTRACTORS RESPONSIBILITY TO ENSURE COMPLIANCE WITH THE BUILDING REGULATIONS.
ALL RIGHTS DESCRIBED IN CHAPTER IV OF THE COPYRIGHT, DESIGNS AND PATENTS ACT 1988 HAVE GENERALLY BEEN ASSERTED.