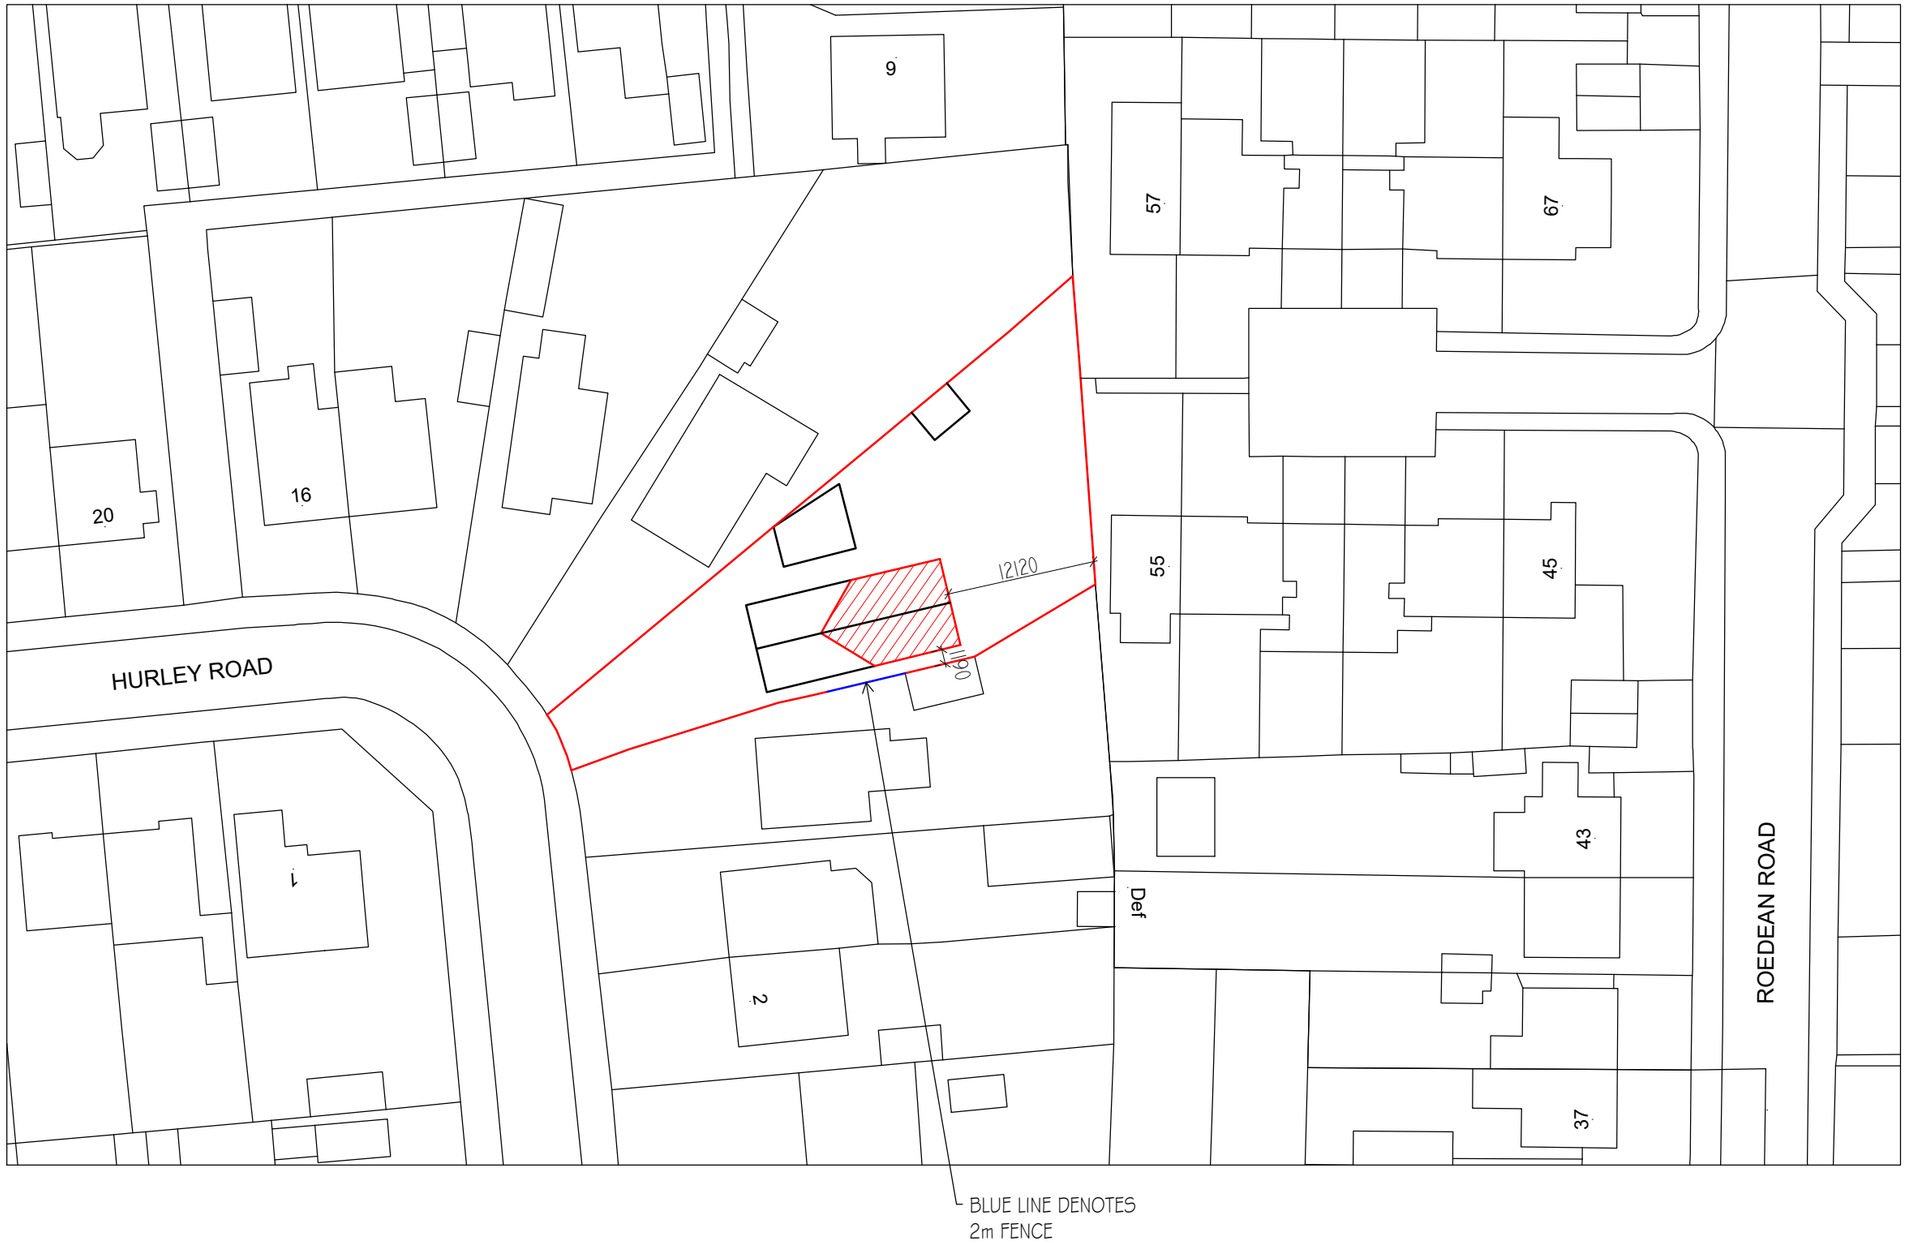

Scale 1:500

0 10 20 50

N

Rev.	Date	Description
A	16/1/25	Blue line showing 2m fence added.

Coastline ARCHITECTS

Contact
01903 357 047
info@coastlinearchitects.com
www.coastlinearchitects.com

client
Mr & Mrs Mero

site address
8 HURLEY ROAD
WORTHING, BN13 2PB

project title
Proposed single storey rear extension and internal alterations

drawing title
BLOCK PLAN

status
PLANNING

date
18th Nov 2024

drawn by
EL

scale
1:500 @ A3

drawing no.
A-S-302 Rev. A