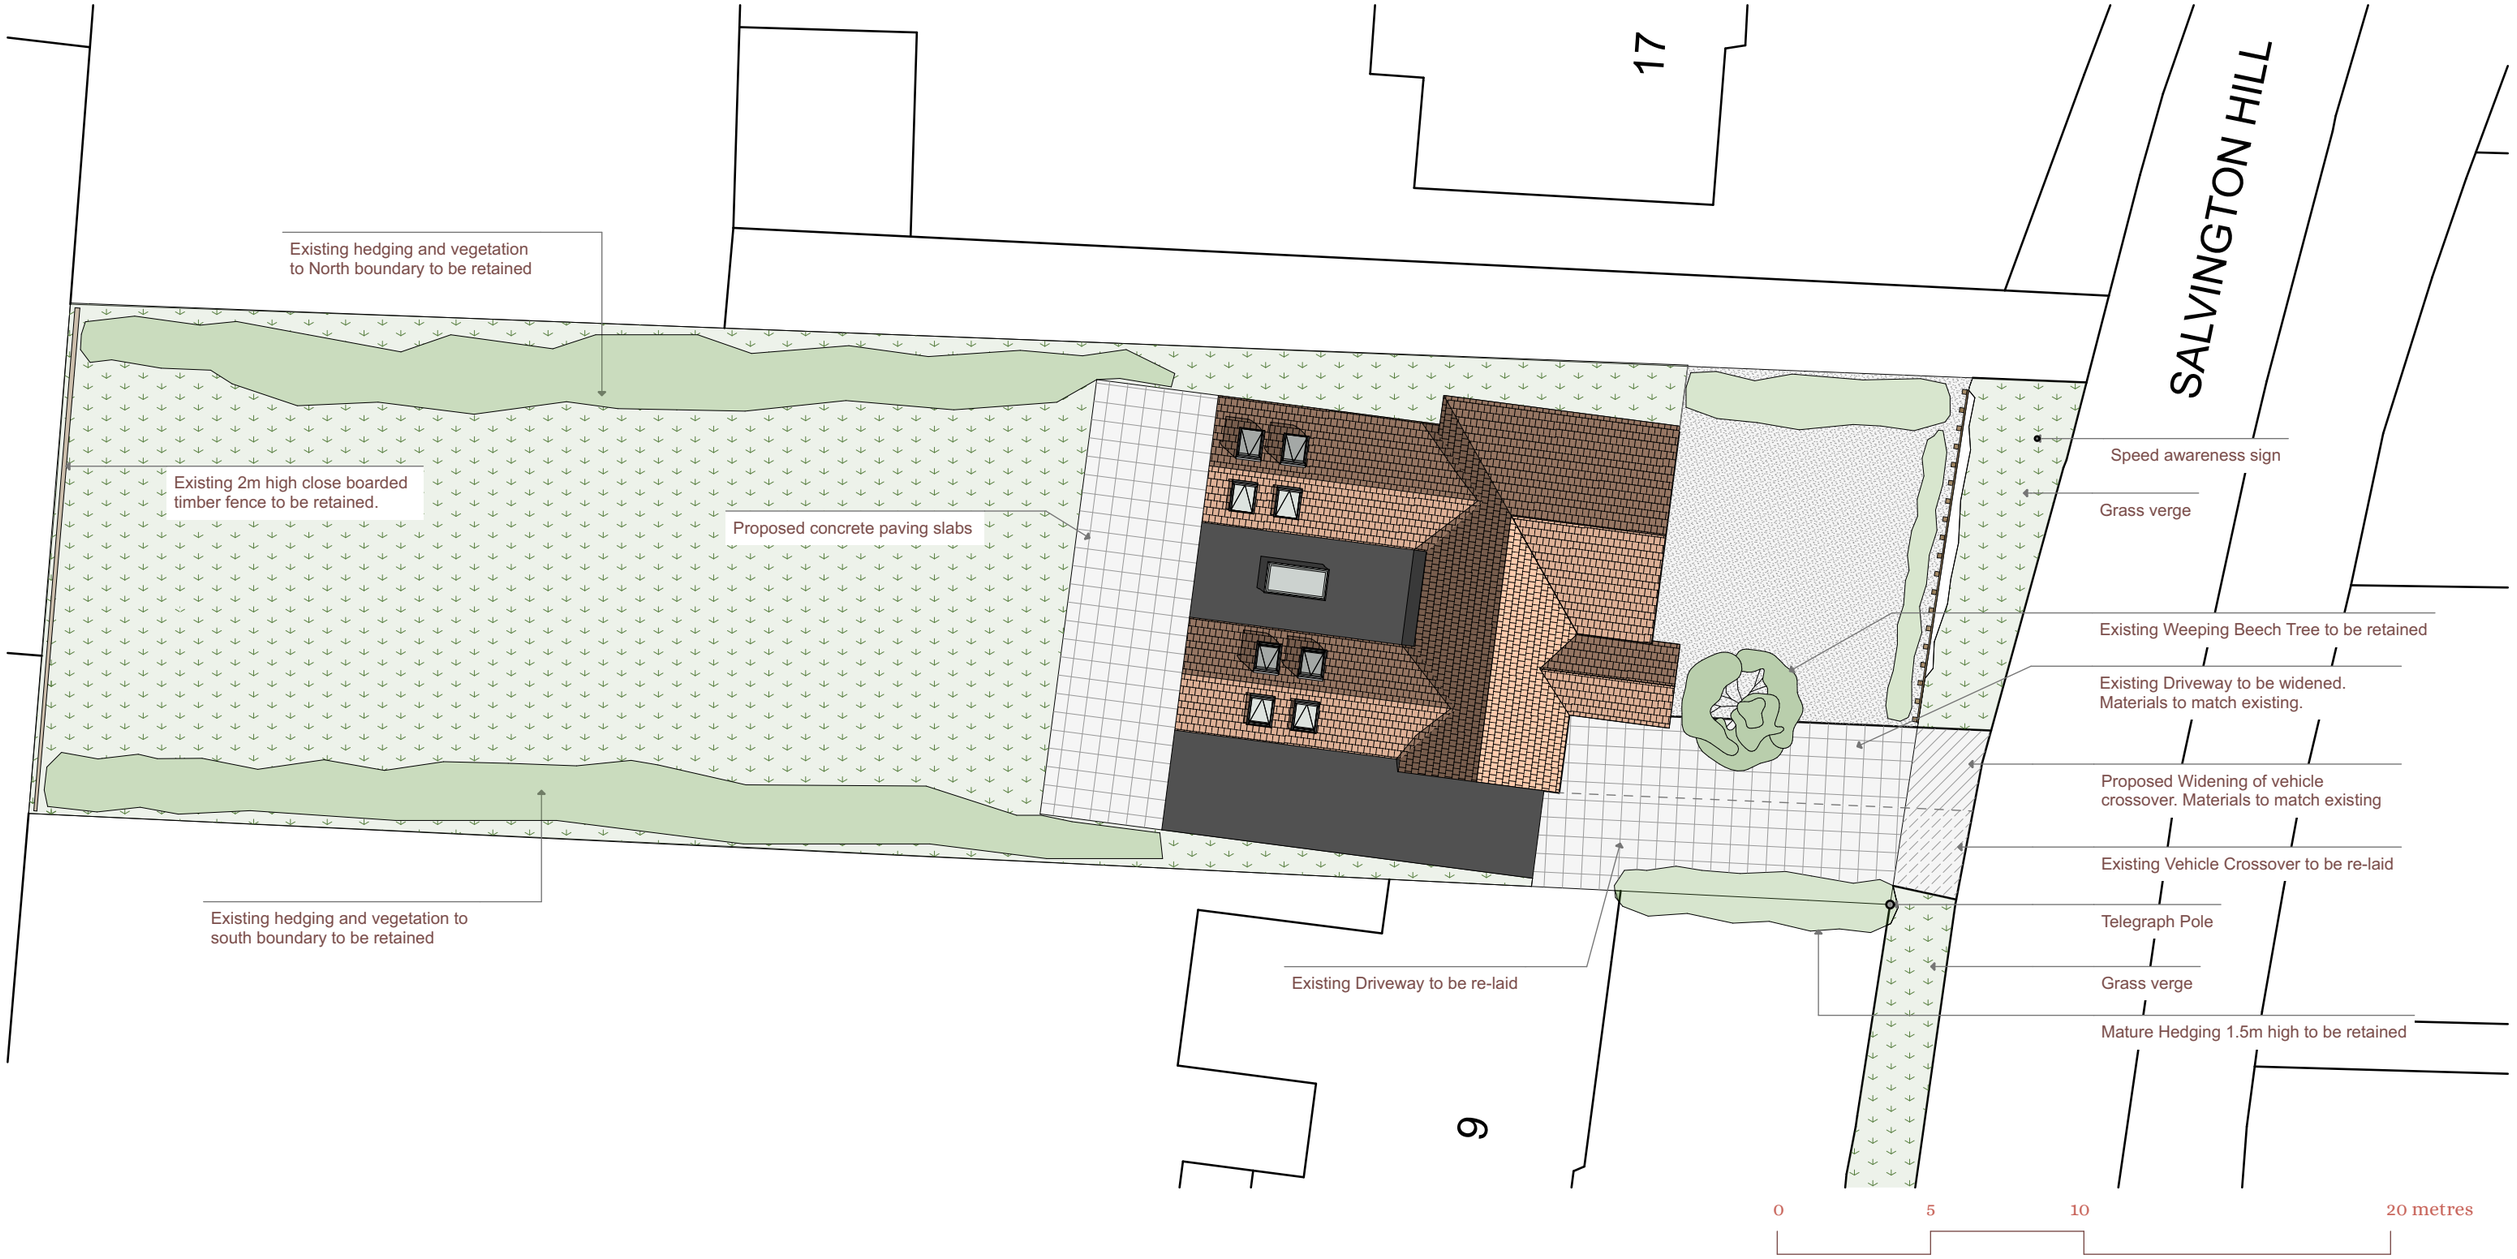


Project Address:
11 Salvington Hill High Salvington Worthing West Sussex BN13 3AT

Client:
Mr and Mrs Hamilton-Brown

Drawing:
Proposed Site Plan

Project Ref.: 26-030	**Drawn:** JH	**Scale:** 1:200
Drawing No.: P-100	**Checked:** GE	**Paper Size:** A3

First Issued: 07.05.2026

Rev.:	Date:	Changes:
-	-	-
-	-	-
-	-	-
-	-	-
-	-	-
-	-	-
-	-	-

Fable Architects.

fablearchitects.co.uk
studio@fablearchitects.co.uk
Studio: Weycroft House, Millwey Rise Industrial Estate, Axminster, EX13 5HU
Axminster: 01297 811963
Dorchester: 01305 595256
Exeter: 01392 304109

Note:
- All drawings are copyright of Fable Architects Ltd. and usage is granted to the client for the purposes of planning and building control only.
- Do not scale from this drawing except for planning.
- All dimensions in millimetres unless stated otherwise.
- Drawings are not for construction purposes unless otherwise stated.

arb Architects Registration Board
RIBA Chartered Practice