
Location Plan

Site Address: **11, Salvington Hill, Salvington, Worthing, BN13 3AT**

Date Produced: **23-Oct-2026**

Scale: **1:1250 @A3**

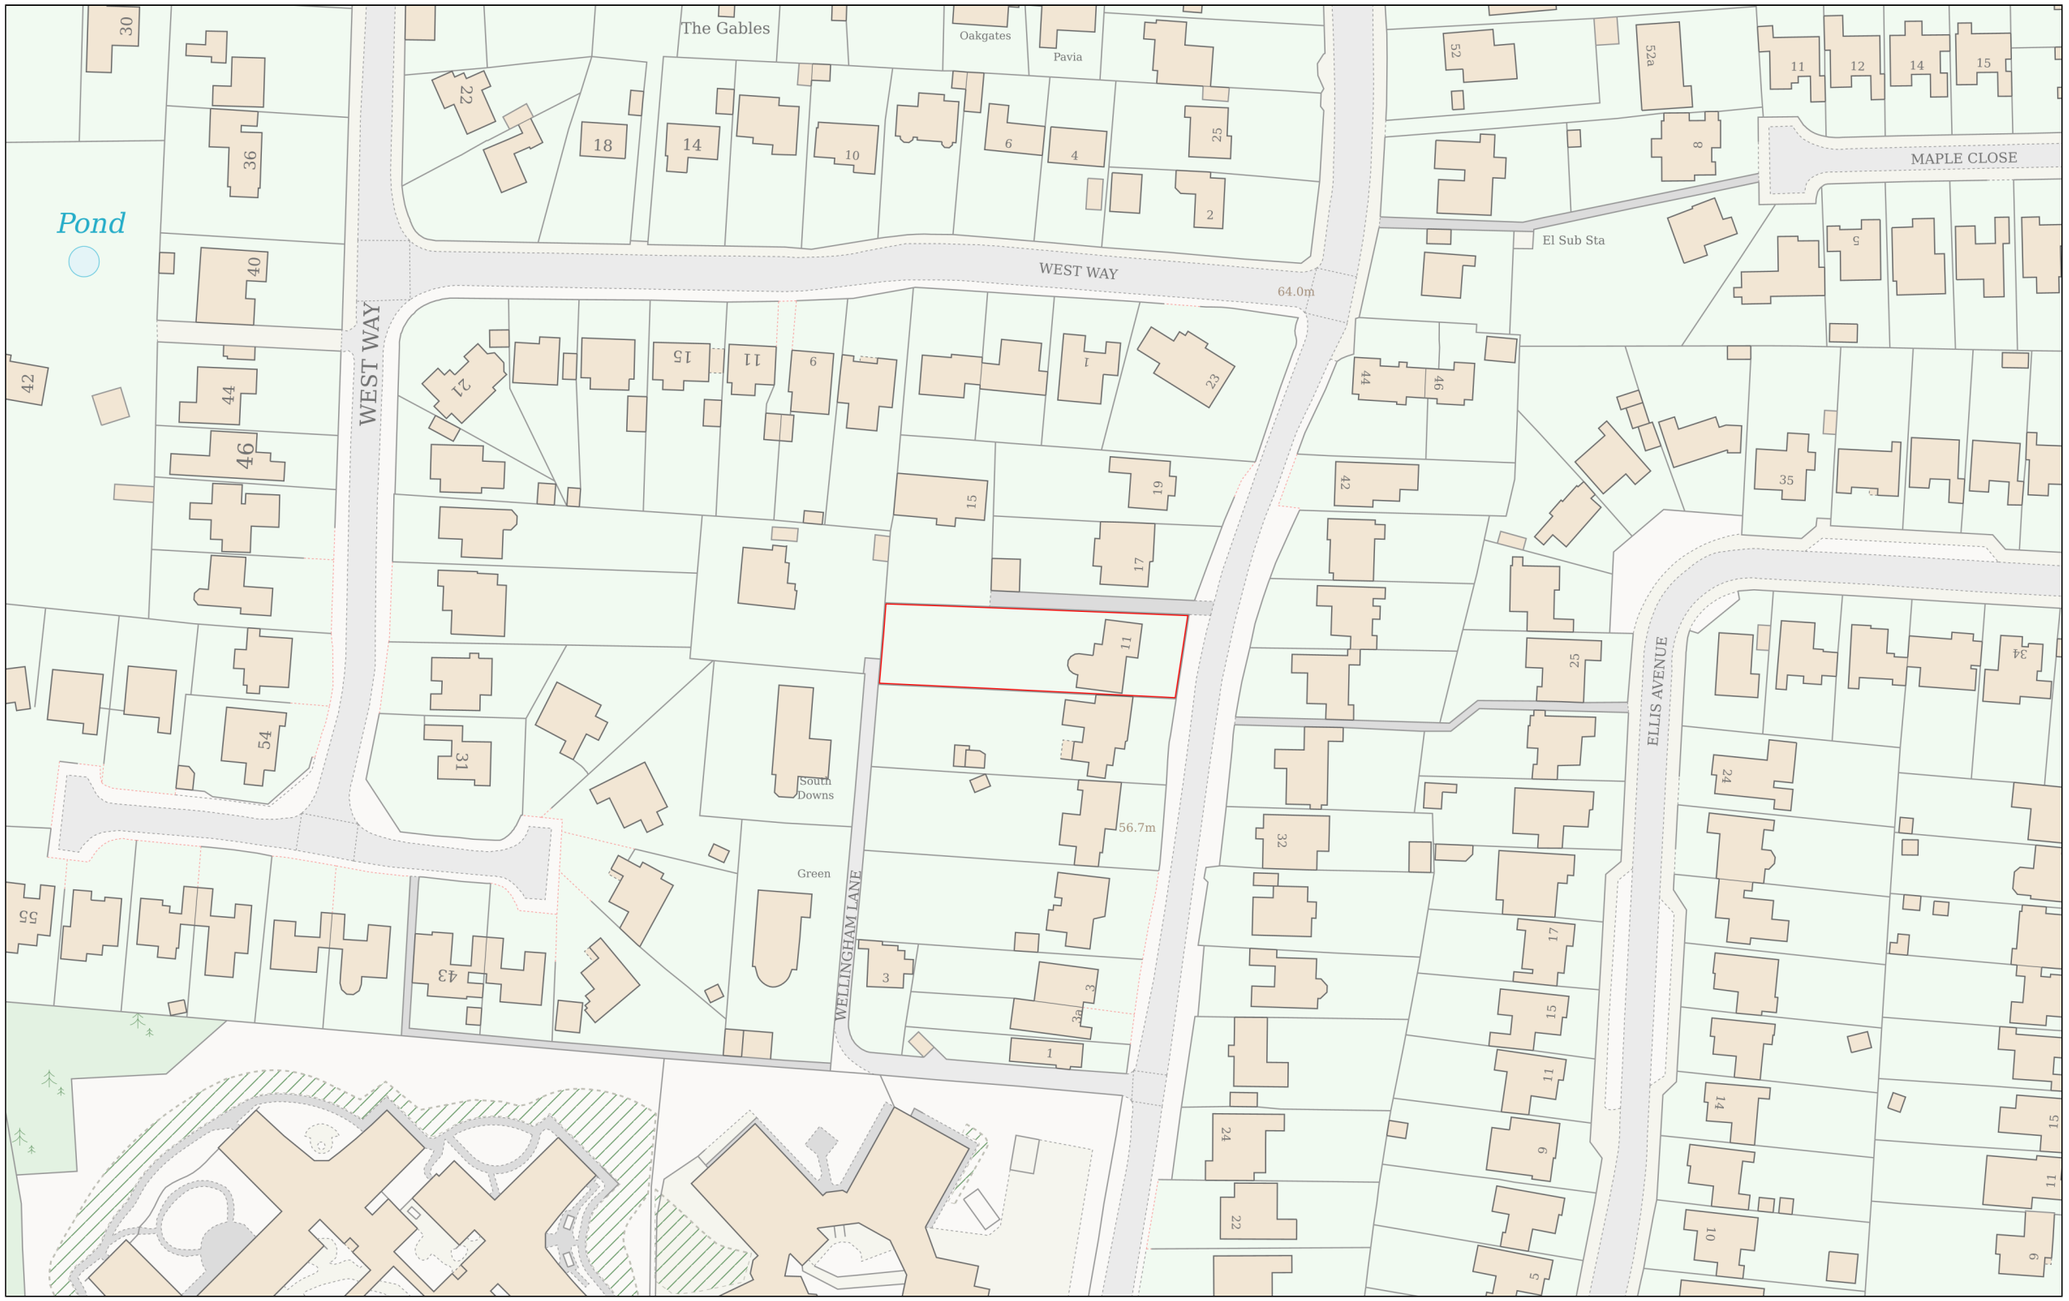

Planning Portal Reference: **PP-15313330v1**

0 50

Metres

Powered By TerraQuest

© Crown copyright and database rights 2026 OS 100042766